

5/16/2023 9:44:01 AM



PROPOSED SITE PLAN / AREA OF WORK
SCALE: 1" = 40'-0" (A1)

Marin Art & Garden Center Phase One Project

30 Sir Francis Drake Blvd. Ross, CA
APN: 072-231-23, 072-191-01, 072-242-09

Fairchild
Broms
Design

PO BOX 1528
SAN ANSELMO, CA 94960
415.459.8699

ARCHITECT / ENGINEER STAMP

PLANNING SUBMITTAL

ISSUE / REVISION
Date Description No.

PROJECT NO. 200017

DATE 05.05.2023

SCALE 1" = 40'-0"

SHEET TITLE

PROPOSED SITE / AREA OF WORK
SHEET NO.

T102

© Fairchild Broms Design 2015 | All Rights Reserved

Marin Art & Garden Center
Phase One Project

30 Sir Francis Drake Blvd. Ross, CA
APN: 072-231-23, 072-191-01, 072-242-09

Fairchild
Broms
Design

PO BOX 1528
SAN ANSELMO, CA 94960
415.459.8699

ARCHITECT / ENGINEER STAMP

PLANNING SUBMITTAL

ISSUE / REVISION
Date Description No.

PROJECT NO. 200017

DATE 05.05.2023

SCALE 1" = 40'-0"


SHEET TITLE

FIRE DEPARTMENT
ACCESS

SHEET NO.

T103

C:\Fairchild Broms Design 2015\ All Rights Reserved

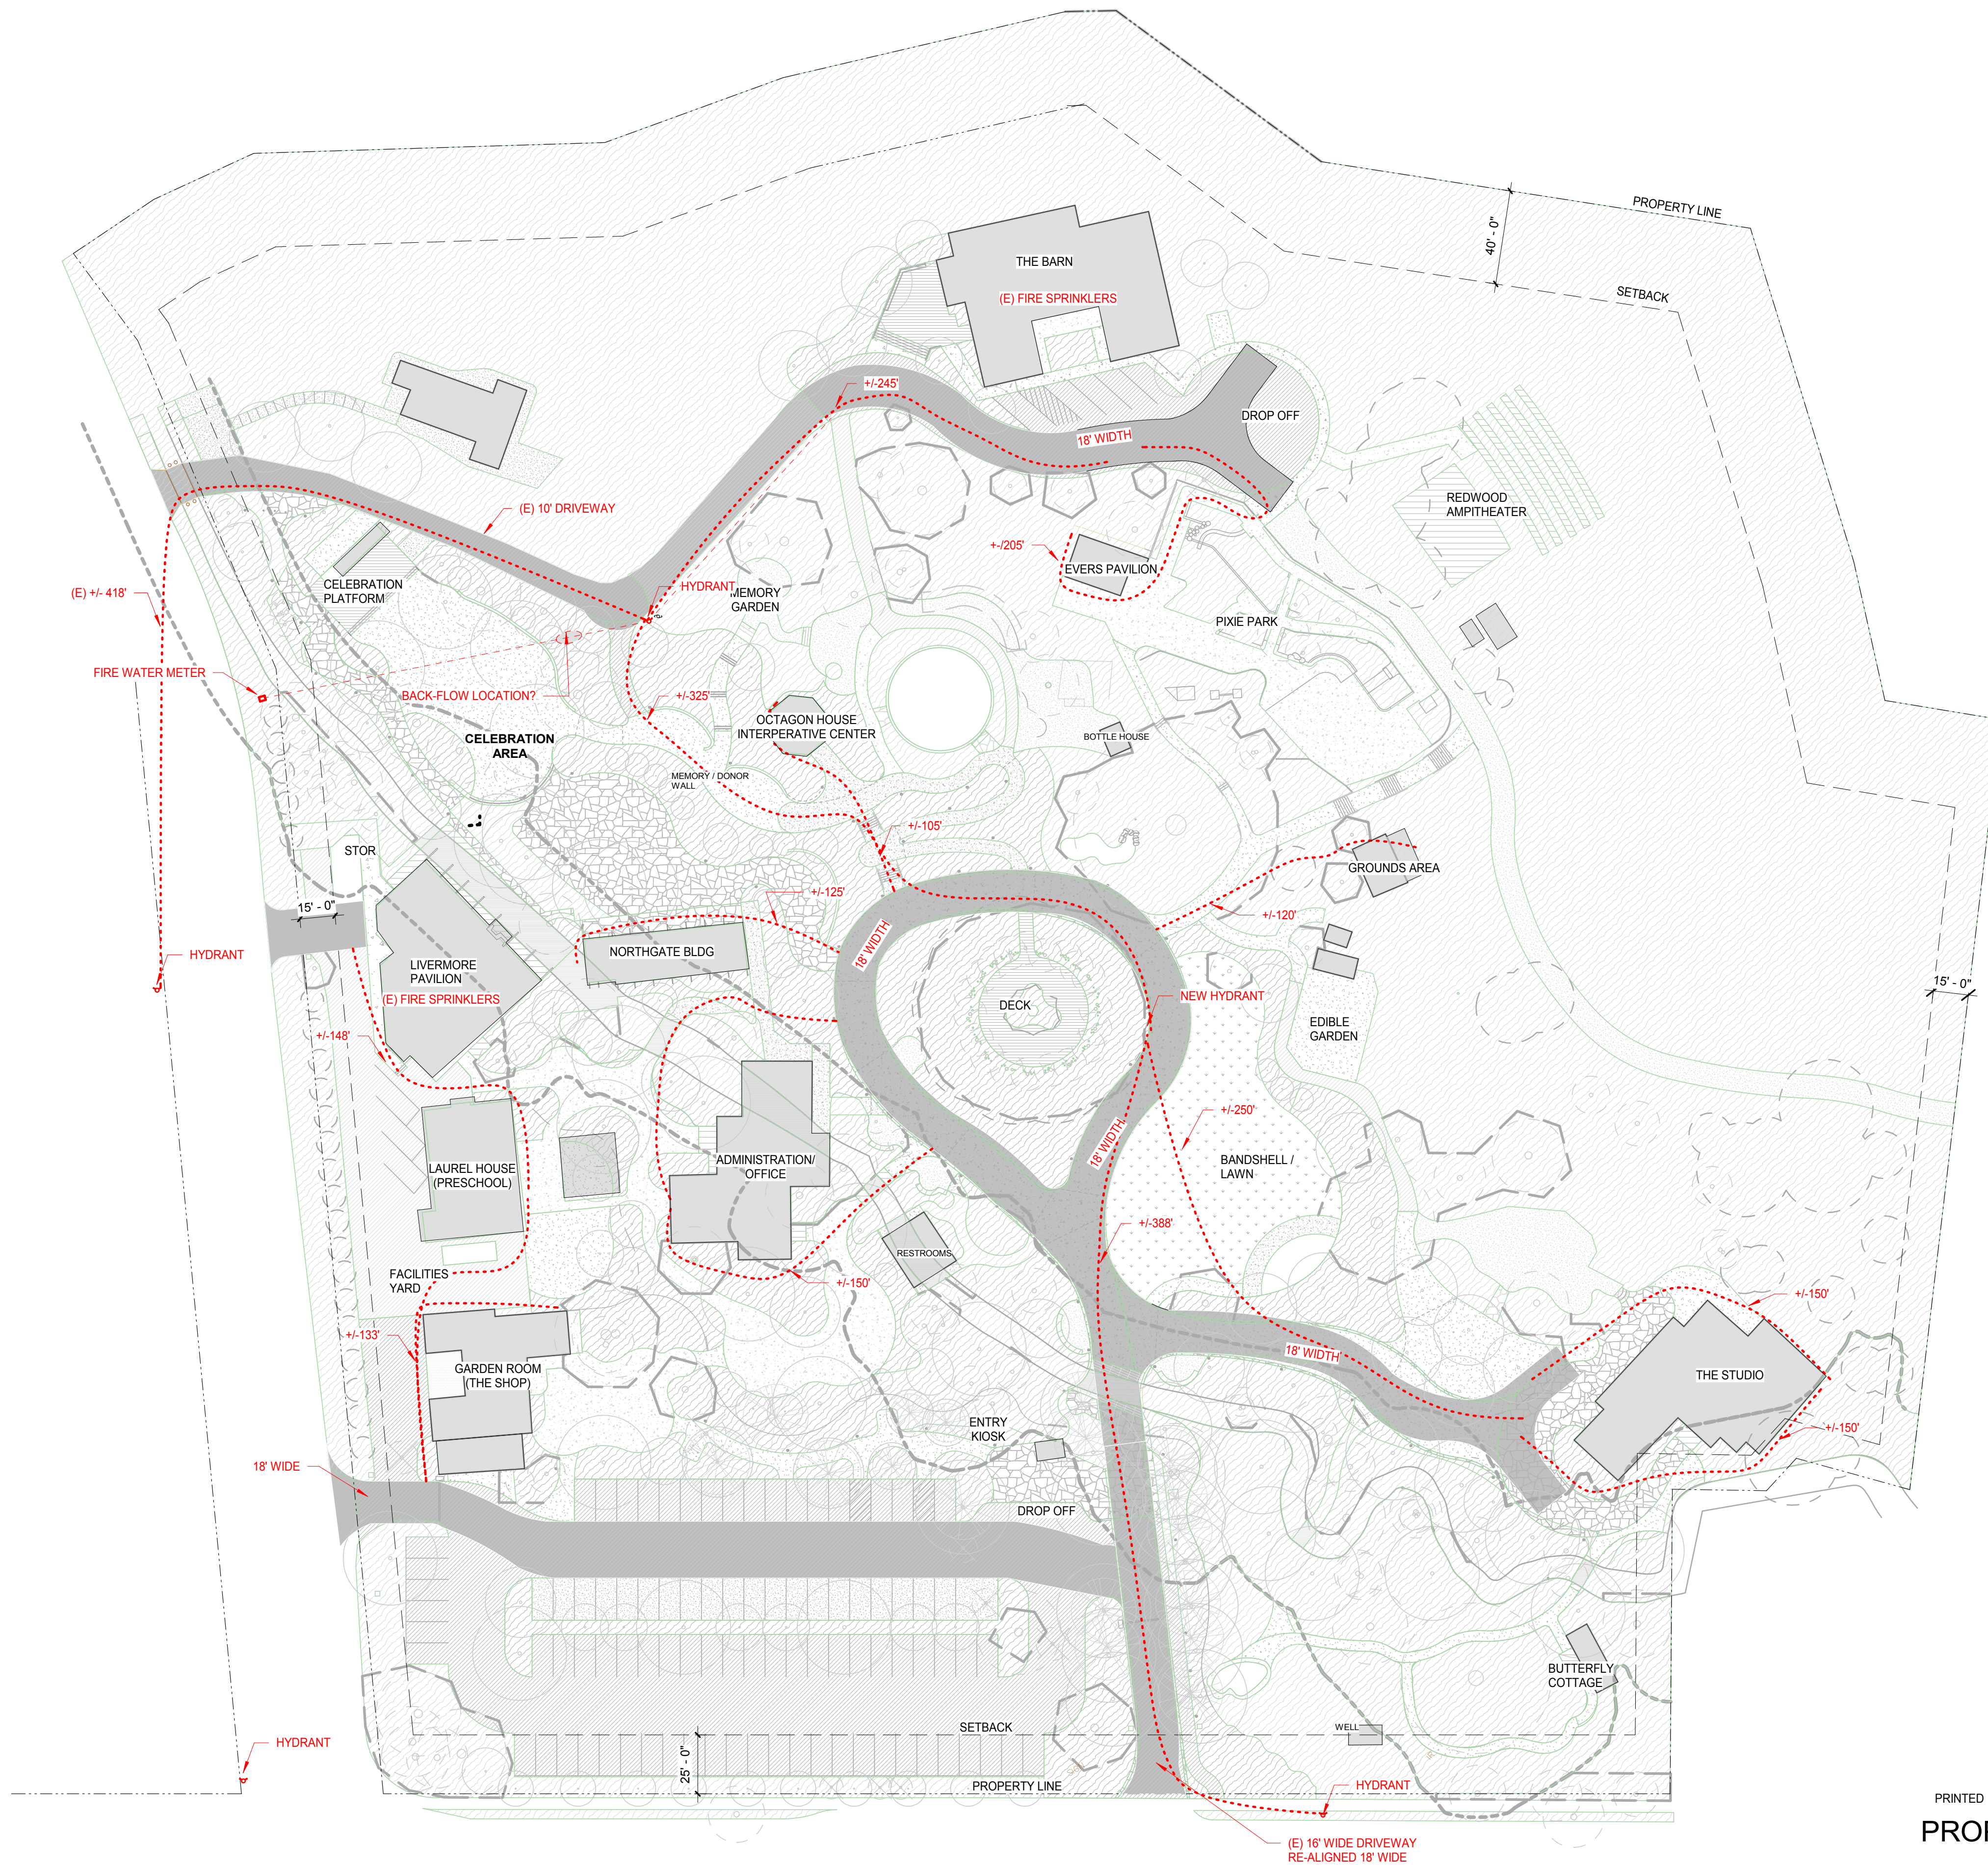


PRINTED 1/2 SIZE

PROPOSED SITE PLAN / FIRE
DEPARTMENT ACCESS

SCALE: 1" = 40'-0"

A1

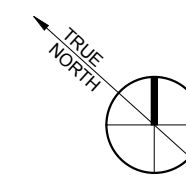

SURVEYOR'S STATEMENT

I, JOHN C. PAWSON, A LICENSED LAND SURVEYOR IN AND FOR THE STATE OF CALIFORNIA, DO HEREBY STATE THAT THIS MAP WAS PREPARED BY ME, OR UNDER MY DIRECTION, AS REQUESTED BY ANTONIA ADEZIO OF MARIN ART AND GARDEN CENTER IN AUGUST 2017.

JOHN C. PAWSON LS 9077 DATE:

REFERENCES, MARIN COUNTY RECORDS

RECORD OF SURVEY, BOOK 2008 PAGE 150
RECORD OF SURVEY, BOOK 2011 PAGE 153

ELECTRIC METERS


- TO BUILDING G
- TO BUILDING A
- TO BUILDING C
- TO BUILDING D
- TO BUILDING E
- TO BUILDING C
- TO BUILDING B
- TO BUILDING F
- TO BUILDING H
- TO BUILDING I
- TO BUILDING J
- TO BUILDING L
- TO IRRIGATION (?)

GAS METERS


- TO BUILDING G
- TO BUILDING D
- TO BUILDING B
- TO BUILDING H
- TO BUILDING E
- TO BUILDING A
- TO BUILDING L

MMWD METERS

- TO BUILDING G
- TO TBD
- TO BUILDINGS D, E, F, H, I, J, EDIBLE GARDEN AND SHED
- TO FIRE SPRINKLERS
- TO BUILDINGS A, C AND PUBLIC RESTROOMS
- TO BUILDING B
- TO BUILDINGS L AND M

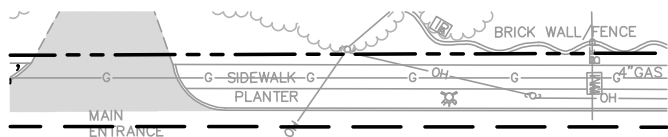


SIR FRANCIS DRAKE BLVD.

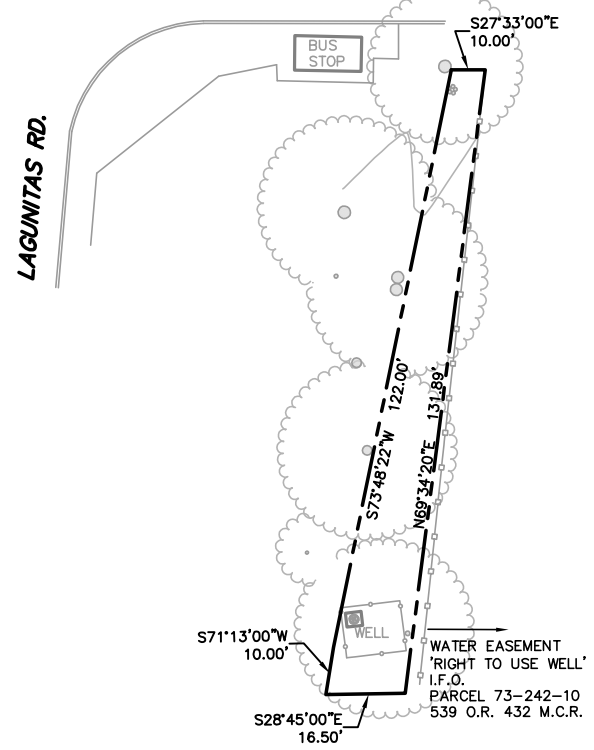

DETAIL A
MARIN ART AND GARDEN CENTER
PARCEL 073-242-09
(BOUNDARY PER RECORD OF SURVEY
2011-153, MARIN COUNTY RECORDS)

SEE DETAIL A FOR PARCEL 073-242-09

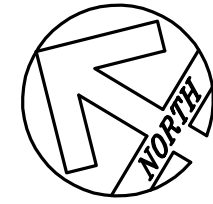

0 40 80
SCALE: 1" = 40'

LEGEND

- ASPHALT
- CONCRETE
- GRAVEL OR DECOMPOSED GRANITE
- BRICK
- FLAGSTONE
- APPROX. BOUNDARY LINE
- 2' INTERVAL CONTOURS
- RETAINING WALLS, SEAT WALLS, OR BENCHES - MORTARED ROCK, BRICK OR CONCRETE
- ROCK OR BOULDER LINED PATH OR LANDSCAPED AREA
- TOP OF BANK
- EDGE OF PAVEMENT
- EDGE OF GRAVEL
- TREE - TRUNK
DIAMETER, SPECIES
- TREE CANOPY
- UNDERGROUND WATER LINE
- UNDERGROUND FIRE WATER LINE
- UNDERGROUND GAS LINE
- UNDERGROUND ELECTRIC LINE
- UNDERGROUND COMMUNICATION LINES
- UNDERGROUND ELECTRICAL/COMMUNICATION
- OVERHEAD LINES
- SEWER LINE
- STORM DRAIN
- DITCH/SWALE/CREEK FLOWLINE
- WOOD FENCE
- WIRE FENCE
- CHAIN LINK OR WROUGHT IRON FENCE
- SIGN
- GATE
- SEWER MANHOLE
- SEWER CLEAN OUT
- POWER/UTILITY POLE
- FIRE HYDRANT
- WELL
- WATER METER
- WATER VALVE
- WATER BOX
- GAS METER
- GAS VALVE
- BACK FLOW PREVENTER
- DOUBLE CHECK VALVE
- IRRIGATION BOX
- WATER VALVE
- LIGHT POLE
- ELECTRICAL OUTLET
- ELECTRICAL PULL BOX
- ELECTRICAL VAULT
- UTILITY VAULT
- ELECTRIC METER
- ELECTRIC PANEL

ABBREVIATIONS

- TS TOP OF STAIRS
- TB TOP OF BENCH
- TW TOP OF WALL
- TG TOP OF GRATE
- FL FLOWLINE
- CDR CEDAR
- DGWD DOGWOOD
- LCST LOCUST
- LRL LAUREL
- MAD MADRONE
- MLBRY MULBERRY
- MPL MAPLE
- JMPL JAPANESE MAPLE
- MRTL CREPE MYRTLE
- MANZ MANZANITA
- MAG MAGNOLIA
- PODO PODOCARPUS
- PNPL PINEAPPLE GUAVA
- RWD REDWOOD
- SYC SYCAMORE
- TREE UNKNOWN SPECIES
- HB HOSE BIB
- WM WATER METER
- DI DROP INLET
- SSCO SEWER CLEANOUT
- SSMH SANITARY SEWER MANHOLE
- UV UTILITY VAULT
- WV WATER VALVE

ABBREVIATIONS

- EMTR ELECTRICAL METER
- EPNL ELECTRICAL PANEL
- EV ELECTRICAL VAULT
- EB ELECTRICAL PULL BOX
- EO ELECTRICAL OUTLET
- IR IRRIGATION
- LSCAPE LANDSCAPING
- FNTH FOUNTAIN

MAPPING NOTES

THE CONTENT OF THIS MAP WAS DEFINED BY CONTRACT AT THE SPECIFIC REQUEST OF THE CLIENT(S) AND/OR THEIR CONSULTANT(S). THE SURVEYOR ACCEPTS NO LIABILITY FOR USE OF THIS MAP BY ANY ONE OTHER THAN THE CLIENT(S) AND/OR CONSULTANTS FOR WHOM IT WAS PREPARED.

ANY BOUNDARY INFORMATION SHOWN HEREON IS RECORD DATA FOR REFERENCE ONLY. THIS SURVEY DOES NOT REPRESENT A BOUNDARY SURVEY OR RECORD OF SURVEY BY THE SURVEYOR FOR RECORDING PURPOSES.

HORIZONTAL DATUM: RECORD OF SURVEY, BOOK 2008, OF MAPS, PAGE 150, MARIN COUNTY RECORDS.

VERTICAL DATUM: COUNTY OF MARIN WELL MONUMENT BENCHMARK AT INTERSECTION OF SIR FRANCIS DRAKE BLVD AND LAGUNITAS RD; ELEV. 26.6' (NGVD 1929) PER COUNTY OF MARIN GIS, ADJUSTED TO 29.3' (NAVD 1988) VIA NGS VERTCON.

INFORMATION SHOWN HEREON HAS BEEN DERIVED FROM COLLECTED DATA AND PROCESSED IN ELECTRONIC FILE 17031 TOPO2 40scale.dwg DATED 9/19/2017. AN ELECTRONIC FORMAT OF THIS MAP HAS BEEN PROVIDED AS A COURTESY AND SHALL BE CONSIDERED SUPPLEMENTAL TO THIS SIGNED AND SEALED PAPER ORIGINAL. THE SIGNED ORIGINAL MAILED TO THE CLIENT CONSTITUTES THE DELIVERED PRODUCT OF PROFESSIONAL SERVICES AS PER OUR CONTRACT.

UNDERGROUND UTILITY LOCATIONS ARE ACCURATE TO 2' EACH WAY HORIZONTALLY. UNDERGROUND UTILITIES SHALL BE VERIFIED BY HAND DIGGING OR POTHOLING PRIOR TO ANY EXCAVATION.

DESIGNED DATE

DRAWN DATE
JCP/AO 9/2017

CHECKED DATE
JCP 9/2017

REVISIONS

LAND SURVEYOR
JOHN C. PAWSON
No. 9077
Exp. 3/30/2018

LESCURE ENGINEERS, INC
5468 SKYLANE BLVD. SANTA ROSA, CA 95403
(707) 575-3427 le@lescore-engineers.com

TOPOGRAPHIC MAP/SHEET INDEX

PREPARED FOR:
MARIN ART & GARDEN CENTER

MULTIPLE

30 SIR FRANCIS DRAKE BLVD.
ROSS, CA, 94957

PROJECT NO.
17031

SHEET NO.
2 OF 9



Marin Art & Garden Center
Phase One Project

30 Sir Francis Drake Blvd. Ross, CA
APN: 072-231-01, 072-231-02, 072-231-23
072-191-01, 072-242-09

TARNOFF

engineering corp.

1442 A Walnut St. #428
Berkeley, CA 94709
415.279.5996
www.tarnoffengineering.com

Prepared under the Direction of:

REGISTERED PROFESSIONAL ENGINEER
MICHAEL L. TARNOFF
No. C 48596
Exp. 06/30/2024
CIVIL
STATE OF CALIFORNIA

Michael L. Tarnoff
RCE 48596 Exp. 06/30/2024

ISSUE / REVISION

Date	Description	No.
10/20/22	STRG CMTE	1
11/01/22	DR SUBMITTAL	2
05/05/23	DR RESUBMITTAL	3

PROJECT NO.

2136

DATE

01 November, 2022

SCALE

1" = 40"


SHEET TITLE

EXISTING
LOT COVERAGE

SHEET NO.

G101

© Tarnoff Engineering Corporation | All Rights Reserved

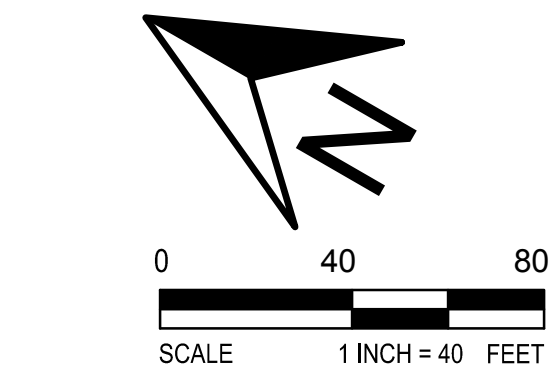

LOT COVERAGE LEGEND

	BUILDINGS & STRUCTURES
	BUILDING OVERHANG
	DECK AREAS OVER 18" ABOVE GRADE

1 TOTAL PROPOSED LOT COVERAGE
33,767 SF PROPOSED LOT COVERAGE

Marin Art & Garden Center
Phase One Project

30 Sir Francis Drake Blvd. Ross, CA
APN: 072-231-01, 072-231-02, 072-231-23
072-191-01, 072-242-09

TARNOFF
engineering corp.

1442 A Walnut St. #428
Berkeley, CA 94709
415.279.5996
www.tarnoffengineering.com

Prepared under the Direction of:

Michael L. Tarnoff
RCE 48596 Exp. 06/30/2024

ISSUE / REVISION		
Date	Description	No.
10/20/22	STRG CMTE	1
11/01/22	DR SUBMITTAL	2

PROJECT NO. 2136

DATE 01 November, 2022

SCALE 1" = 40"

SHEET TITLE
PROPOSED LOT COVERAGE

SHEET NO.
G102

© Tarnoff Engineering Corporation | All Rights Reserved



1

TOTAL EXISTING IMPERVIOUS COVER

33,674 SF EXISTING BUILDINGS & STRUCTURES
46,527 SF EXISTING DRIVEWAY & PAVED PARKING
51,517 SF EXISTING HARDSCAPE
2,151 SF EXISTING POOL
1,749 SF EXISTING DECK STRUCTURES
135,618 SF TOTAL SITE EXISTING IMPERVIOUS COVER

Marin Art & Garden Center
Phase One Project

30 Sir Francis Drake Blvd. Ross, CA
APN: 072-231-01, 072-231-02, 072-231-23
072-191-01, 072-242-09

TARNOFF

engineering corp.

1442 A Walnut St. #428
Berkeley, CA 94709
415.279.5996
www.tarnoffengineering.com

Prepared under the Direction of:

REGISTERED PROFESSIONAL ENGINEER
MICHAEL L. TARNOFF
No. C 48596
Exp. 06/30/2024
CIVIL
STATE OF CALIFORNIA

Michael L. Tarnoff
RCE 48596 Exp. 06/30/2024

ISSUE / REVISION

Date	Description	No.
10/20/22	STRG CMTE	1
11/01/22	DR SUBMITTAL	2
05/05/23	DR RESUBMITTAL	3

PROJECT NO.

2136

DATE

01 November, 2022

SCALE

1" = 40"


SHEET TITLE

EXIST. IMPERVIOUS
COVER TOTAL SITE

SHEET NO.

G103

© Tarnoff Engineering Corporation | All Rights Reserved

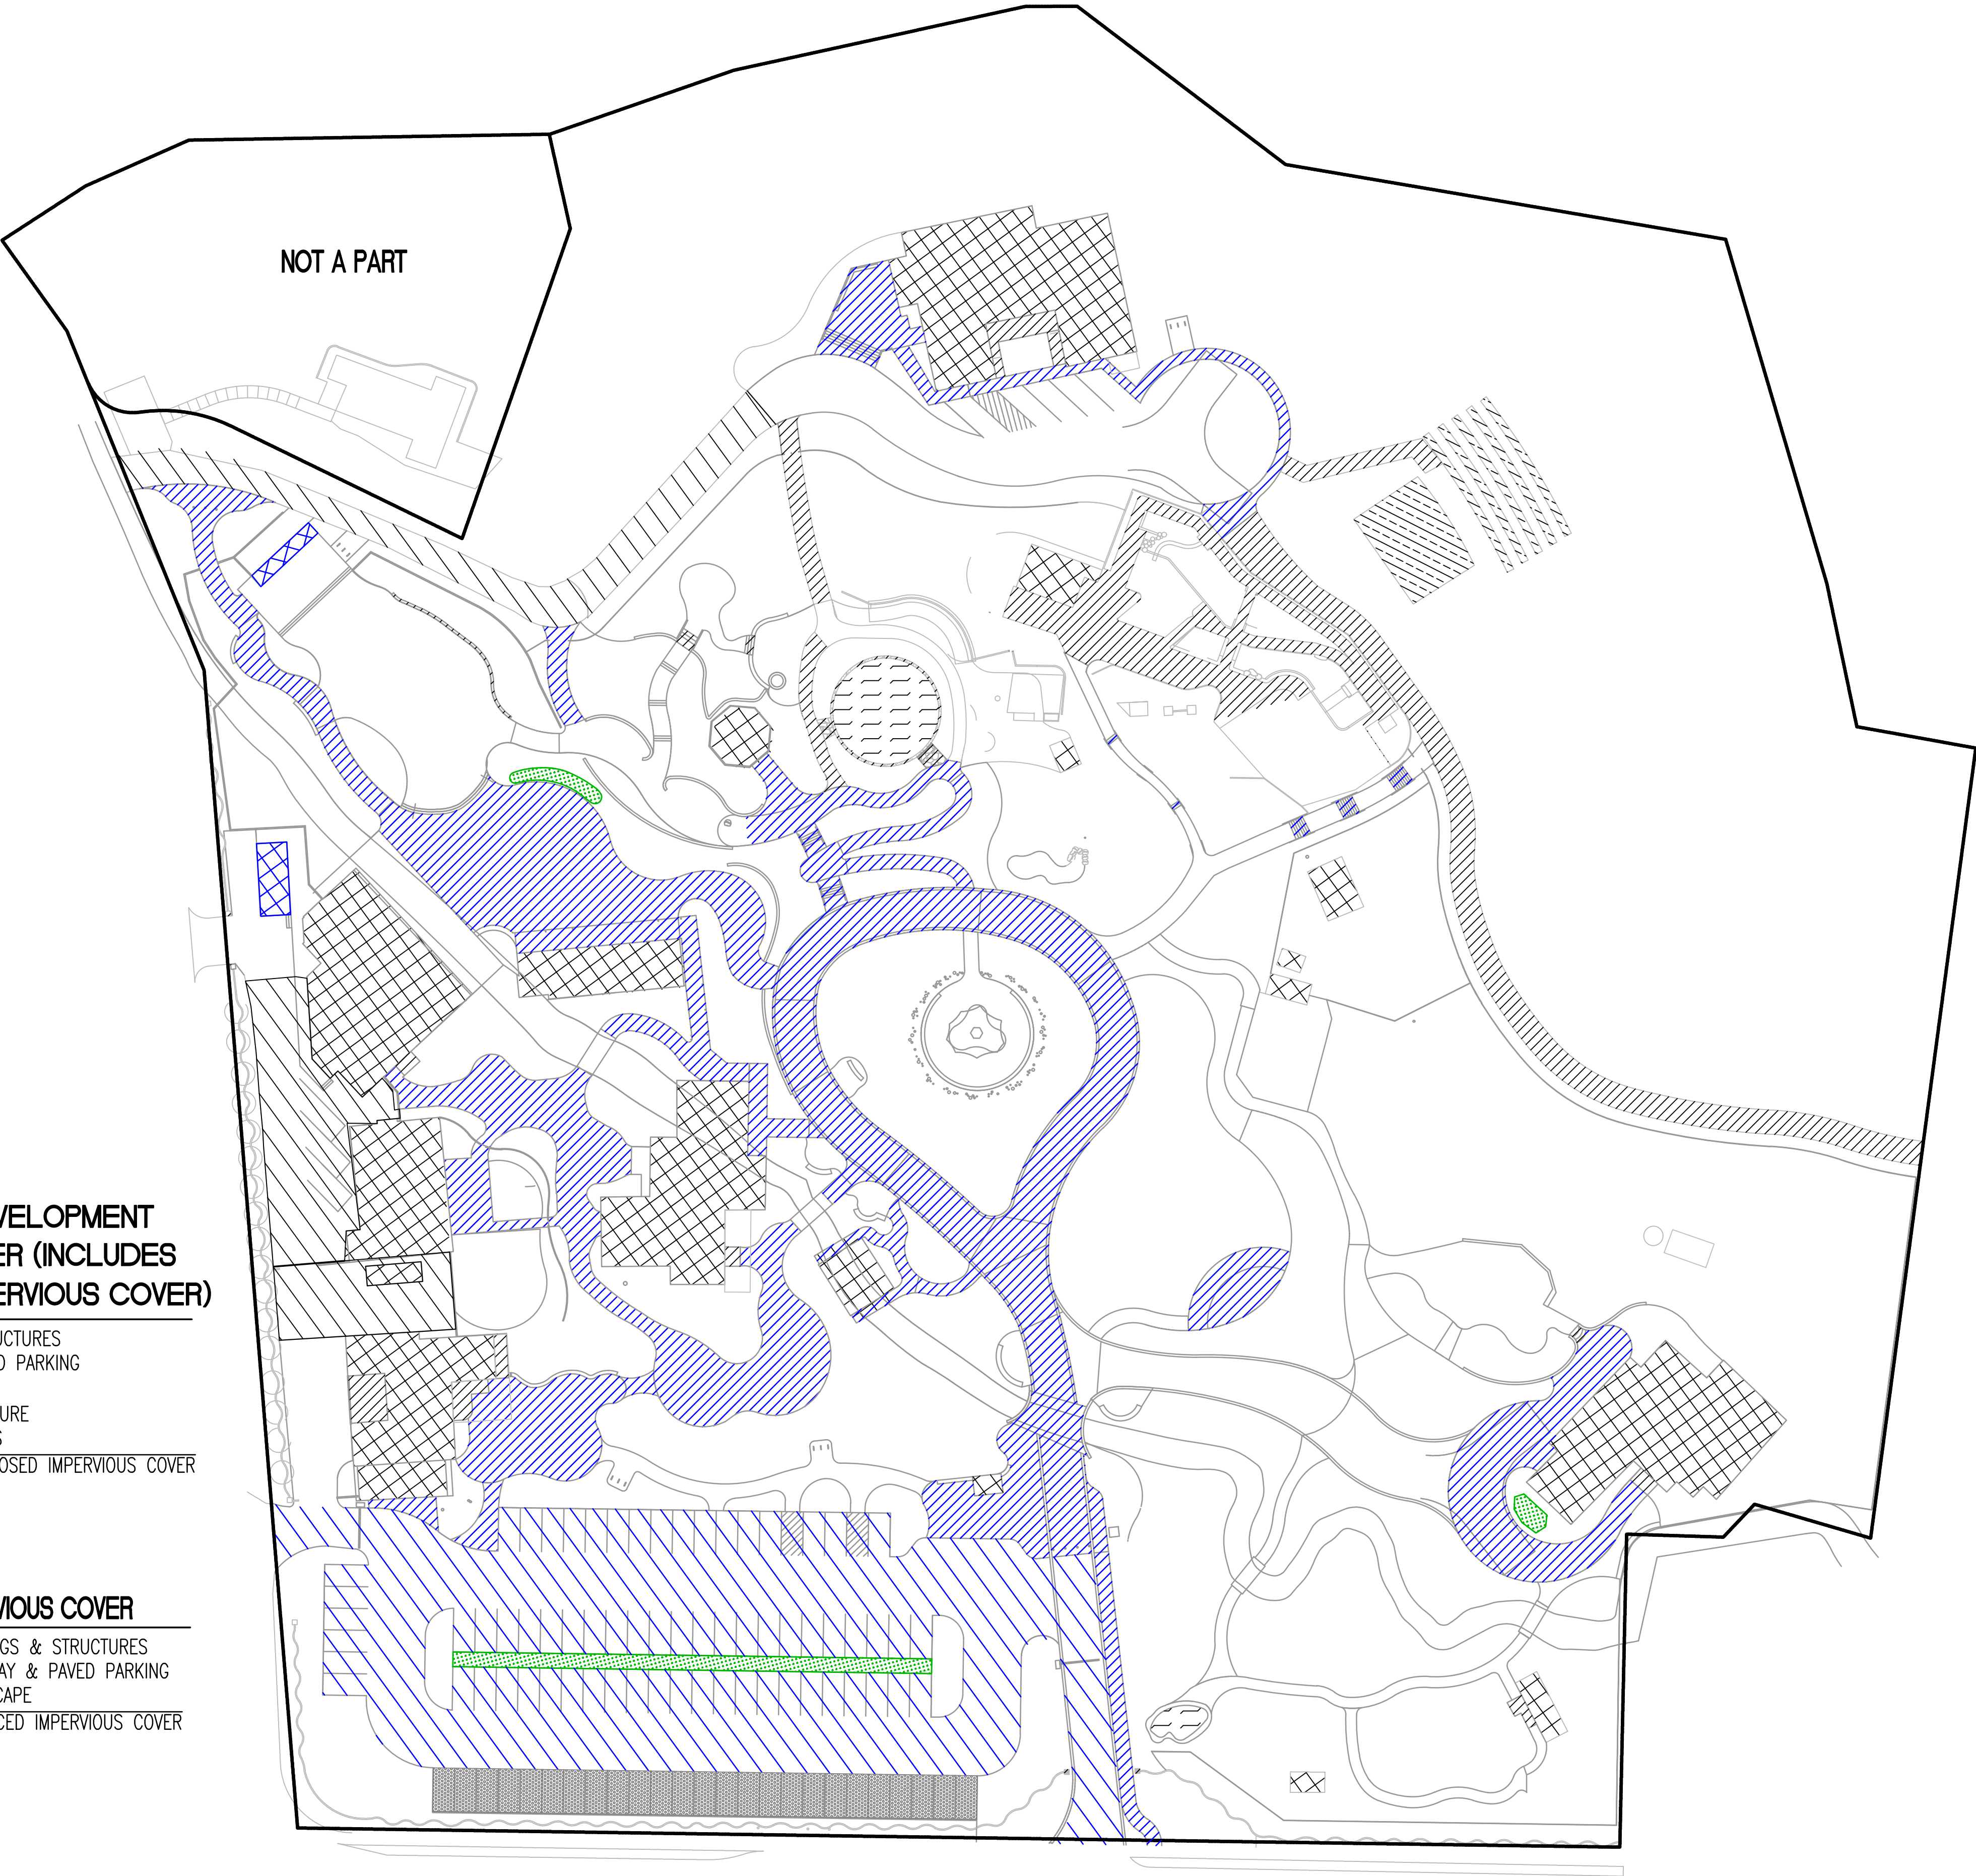


**TOTAL POST DEVELOPMENT
IMPERVIOUS COVER (INCLUDES
NEW/REPLACED IMPERVIOUS COVER)**

26,300 SF BUILDINGS & STRUCTURES
38,470 SF DRIVEWAY & PAVED PARKING
55,273 SF HARDSCAPE
2,151 SF POOL/WATER FEATURE
1,749 SF DECK STRUCTURES
123,943 SF TOTAL SITE PROPOSED IMPERVIOUS COVER

NEW/REPLACED IMPERVIOUS COVER

532 SF PROPOSED BUILDINGS & STRUCTURES
30,180 SF PROPOSED DRIVEWAY & PAVED PARKING
41,703 SF PROPOSED HARDSCAPE
72,415 SF TOTAL NEW/REPLACED IMPERVIOUS COVER

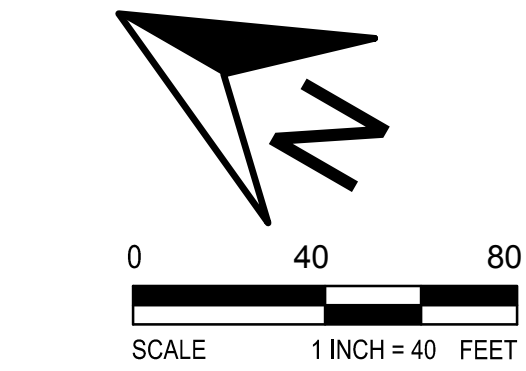

LEGEND

- BUILDINGS & STRUCTURES
- DRIVEWAY & PAVED PARKING
- HARDSCAPE
- POOL/WATER FEATURE
- DECK STRUCTURES
- PROPOSED BIO-RETENTION

NEW/REPLACED IMPERVIOUS COVER

- BUILDINGS & STRUCTURES
- DRIVEWAY & PAVED PARKING
- HARDSCAPE

STORMWATER TREATMENT NOTE

SITE STORMWATER TREATMENT OF IMPERVIOUS SURFACES
WILL BE BY MULTIPLE METHODS:

- PERVIOUS PAVEMENT WILL TREAT ADJACENT IMPERVIOUS HARDSCAPE OR DRIVE SURFACES RUNOFF
- NATURAL AREAS ADJACENT TO IMPERVIOUS HARDSCAPE
- NEW BIORETENTION AREAS ADJACENT TO HARDSCAPE OR DRIVE SURFACES

**Marin Art & Garden Center
Phase One Project**
30 Sir Francis Drake Blvd. Ross, CA
APN: 072-231-01, 072-231-02, 072-231-23
072-191-01, 072-242-09



1442 A Walnut St. #428
Berkeley, CA 94709
415.279.5996
www.tarnoffengineering.com

Prepared under the Direction of:



ISSUE / REVISION		
Date	Description	No.
10/20/22	STRG CMTE	1
11/01/22	DR SUBMITTAL	2

PROJECT NO. 2136


DATE 01 November, 2022

SCALE 1" = 40"

SHEET TITLE
**PROP. IMPERVIOUS
COVER TOTAL SITE**

SHEET NO.

G104

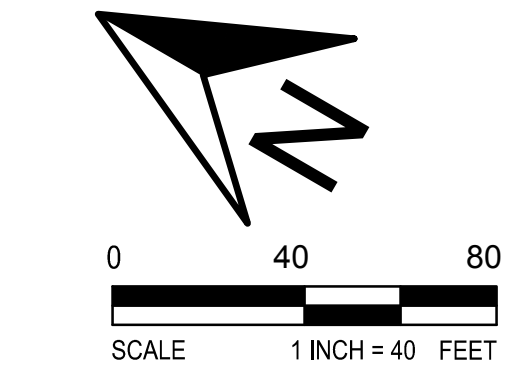


IMPERVIOUS COVER LEGEND	
	BUILDINGS & STRUCTURES
	DRIVEWAY & PAVED PARKING
	HARDSCAPE

1	EXISTING IMPERVIOUS COVER IN CREEK ZONE
9,522	SF EXISTING BUILDINGS & STRUCTURES
2,145	SF EXISTING DRIVEWAY & PAVED PARKING
9,438	SF EXISTING HARDSCAPE
21,105	SF TOTAL SITE EXISTING IMPERVIOUS COVER IN CREEK ZONE

Marin Art & Garden Center
Phase One Project

30 Sir Francis Drake Blvd. Ross, CA
APN: 072-231-01, 072-231-02, 072-231-23
072-191-01, 072-242-09

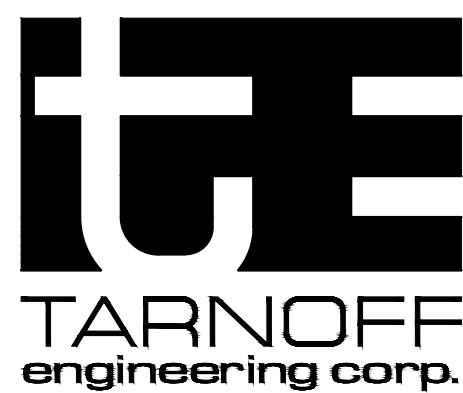

1442 A Walnut St. #428
Berkeley, CA 94709
415.279.5996
www.tarnoffengineering.com

Prepared under the Direction of:



ISSUE / REVISION		
Date	Description	No.
10/20/22	STRG CMTE	1
11/01/22	DR SUBMITTAL	2
05/05/23	DR RESUBMITTAL	3


PROJECT NO. 2136

DATE 01 November, 2022

SCALE 1" = 40"

SHEET TITLE
EXIST. IMPERVIOUS
COVER CREEK ZONE

SHEET NO.
G105

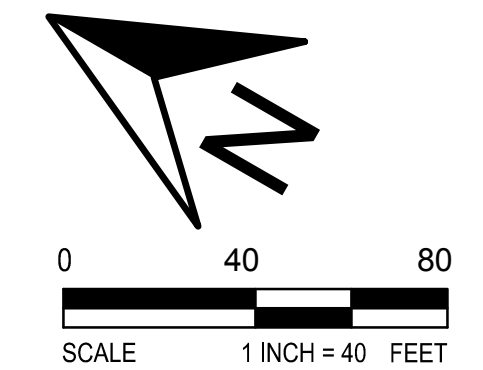

IMPERVIOUS COVER LEGEND	
	BUILDINGS & STRUCTURES
	DRIVEWAY & PAVED PARKING
	HARDSCAPE

1	PROPOSED IMPERVIOUS COVER IN CREEK ZONE	SCALE: 1"=40'
	8,081 SF PROPOSED BUILDINGS & STRUCTURES	
	750 SF PROPOSED DRIVEWAY & PAVED PARKING	
	11,103 SF PROPOSED HARDSCAPE	
	19,934 SF TOTAL PROPOSED IMPERVIOUS COVER IN CREEK ZONE	

Marin Art & Garden Center

Phase One Project

30 Sir Francis Drake Blvd. Ross, CA
APN: 072-231-01, 072-231-02, 072-231-23
072-191-01, 072-242-09



1442 A Walnut St. #428
Berkeley, CA 94709
415.279.5996
www.tarnoffengineering.com

Prepared under the Direction of:




Michael L. Tarnoff
RCE 48596 Exp. 06/30/2024

ISSUE / REVISION		
Date	Description	No.
10/20/22	STRG CMTE	1
11/01/22	DR SUBMITTAL	2

PROJECT NO.	2136
DATE	01 November, 2022
SCALE	1" = 40"
SHEET TITLE	PROP. IMPERVIOUS COVER CREEK ZONE
SHEET NO.	G106

© Tarnoff Engineering Corporation | All Rights Reserved


5/5/2023 12:07:06 PM

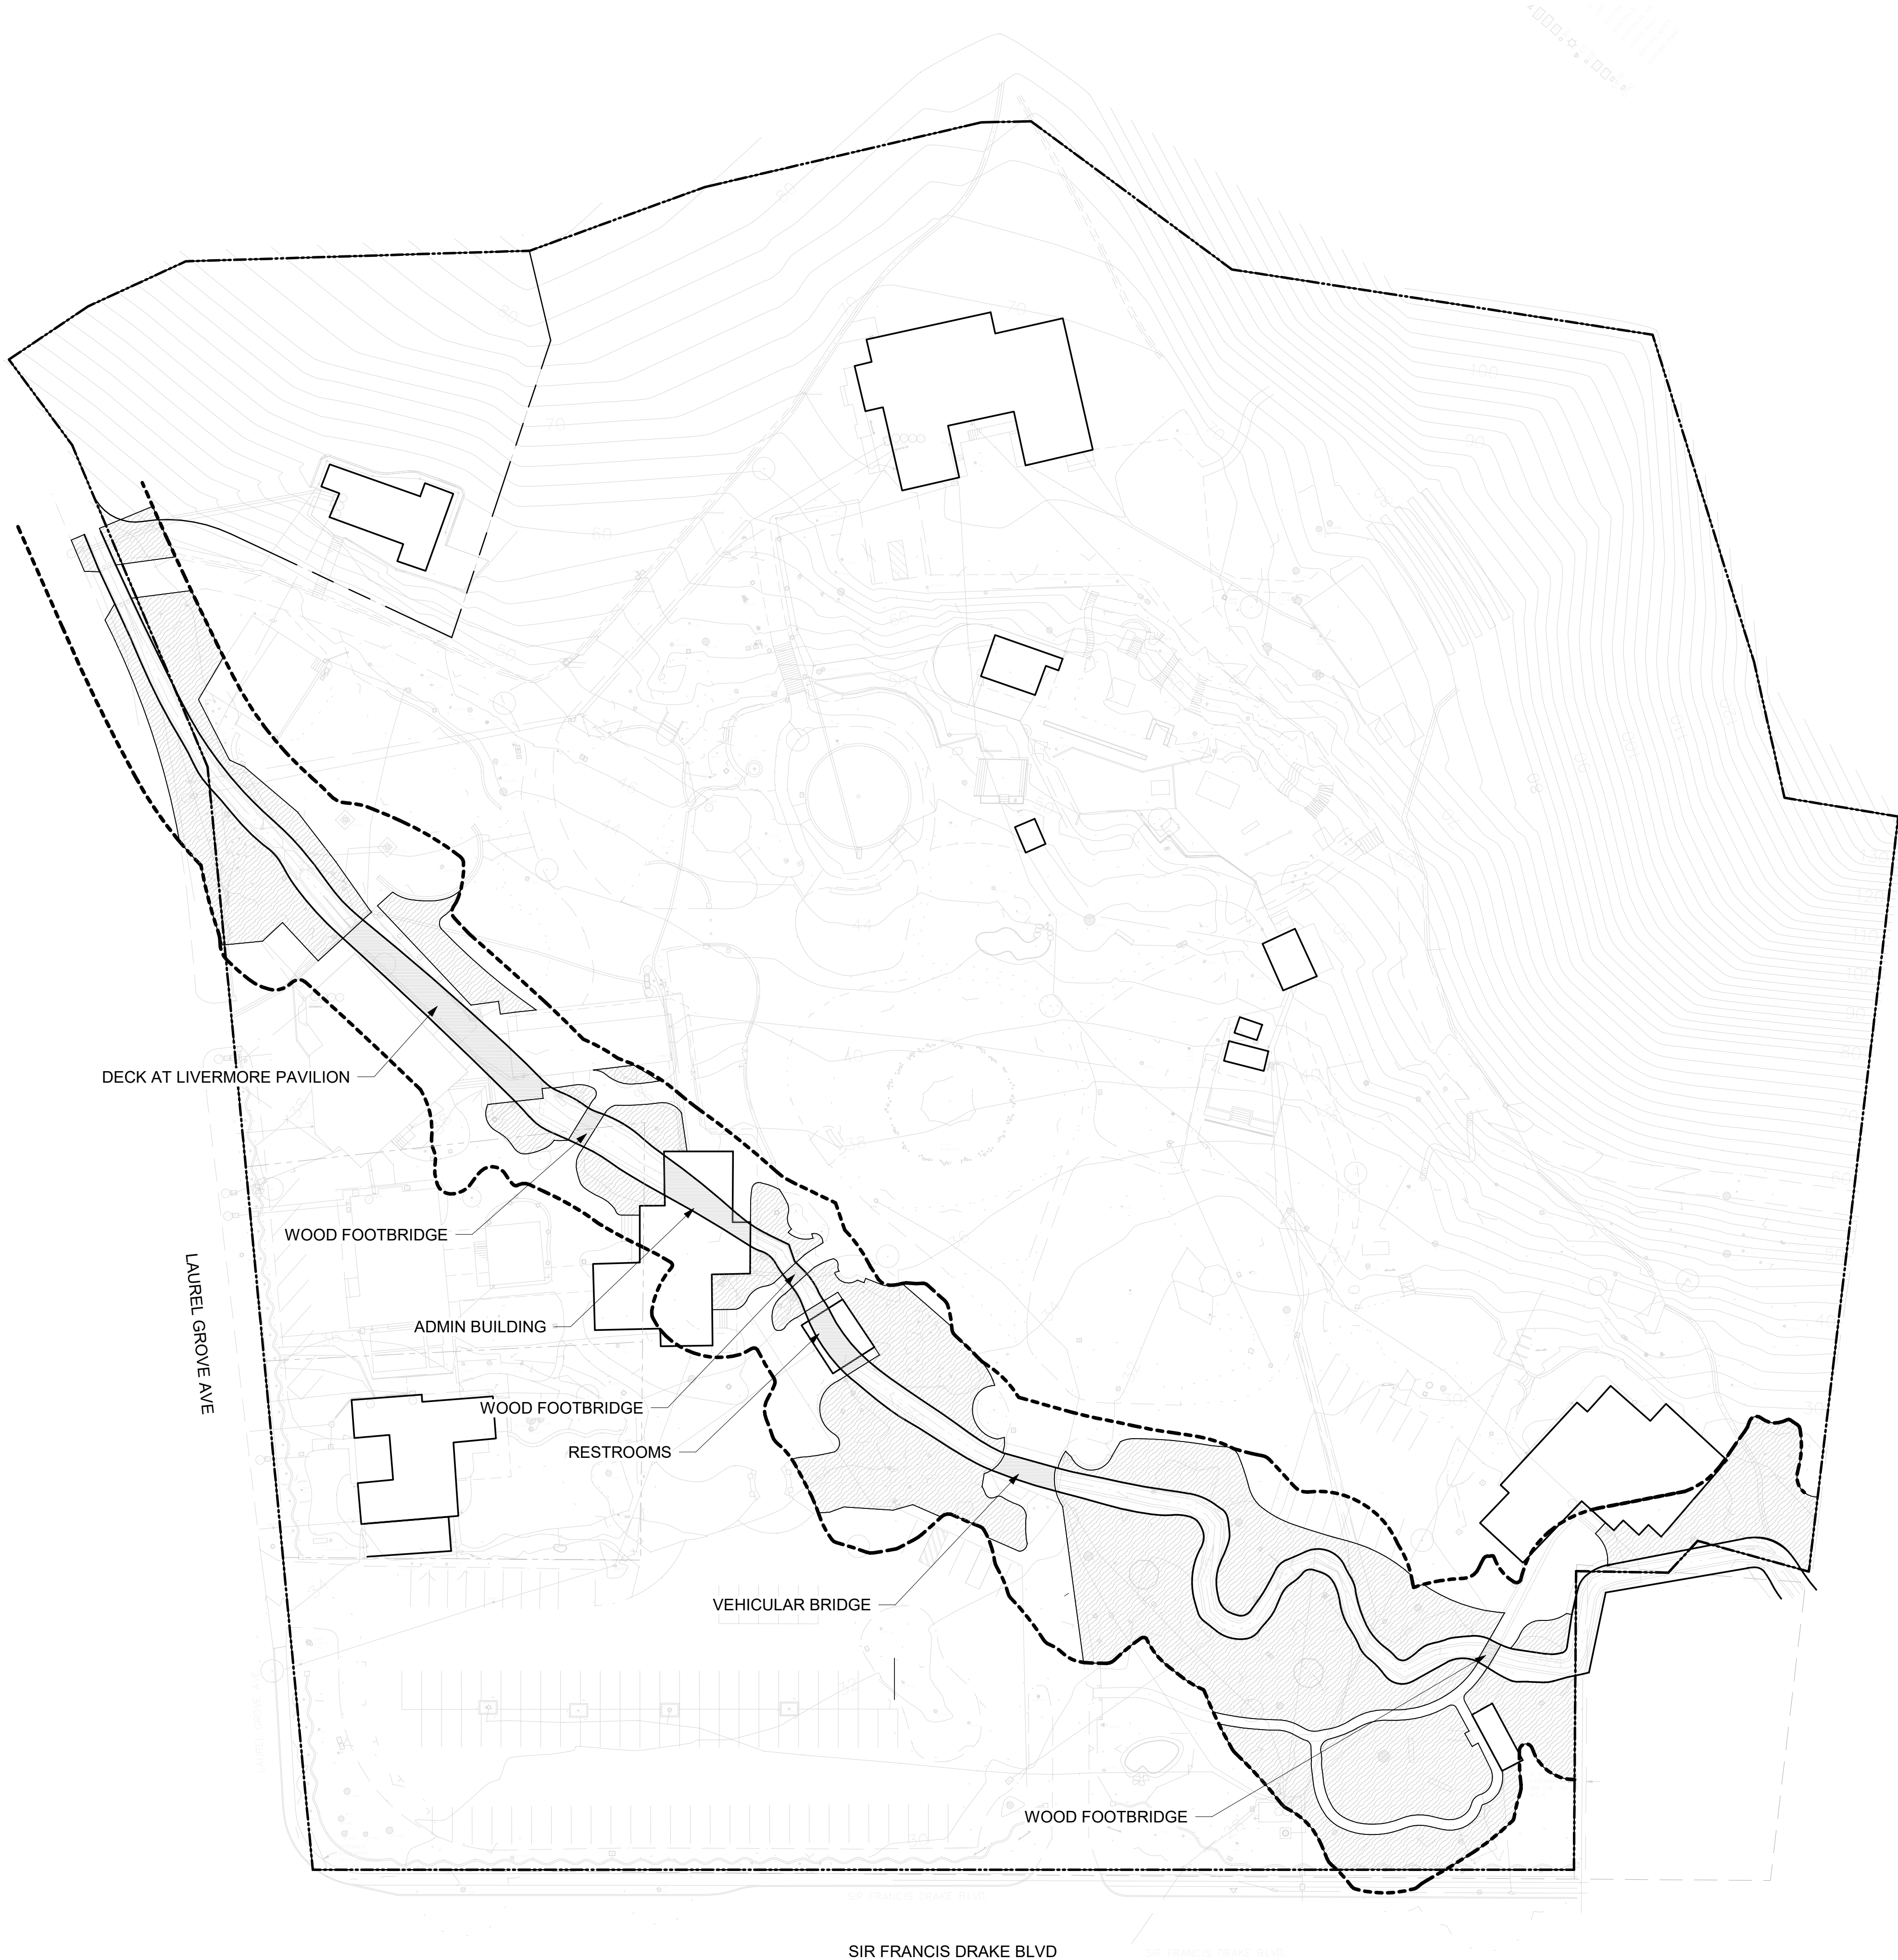

CREEK ZONE SURFACES - EXISTING		
EXISTING		AREA
CREEK COVERAGE		
EXISTING		2805 SF
PLANTING		
EXISTING		36670 SF
CREEK - TOP OF BANK		
CREEK ZONE - EDGE OF RIPARIAN ZONE AS MAPPED BY WRA, OR 25' SETBACK FROM TOP OF BANK MAPPED BY LESCURE ENGINEERS (WHICHEVER IS GREATER)		

Project Status		
ISSUE / REVISION		
Date	Description	No.

PROJECT NO.	200017
DATE	5/5/2023
SCALE	1" = 40'-0"
SHEET TITLE	RIPARIAN ZONE - EXISTING

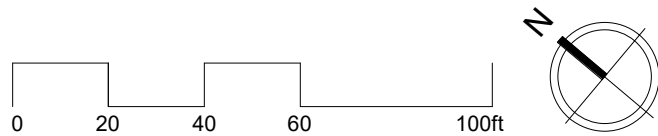

5/5/2023 12:07:08 PM



CREEK ZONE SURFACES - PROPOSED		
NEW/EXISTING		AREA
	CREEK COVERAGE	2,466 SF
	EXISTING TO REMAIN	2406 SF
	NEW	60 SF
	PLANTING	37,545 SF
	EXISTING TO REMAIN	18832 SF
	NEW	18713 SF
CREEK - TOP OF BANK		
CREEK ZONE - EDGE OF RIPARIAN ZONE AS MAPPED BY WRA, OR 25' SETBACK FROM TOP OF BANK MAPPED BY LESCURE ENGINEERS (WHICHEVER IS GREATER)		

Marin Art & Garden Center
Phase One Project

30 Sir Francis Drake Blvd. Ross, CA
APN: 072-231-01, 072-231-02, 072-231-23
072-191-01, 072-242-09

PGAdesign
LANDSCAPE ARCHITECTS

444 17TH STREET
OAKLAND, CA 94612
510.465.1284

ARCHITECT / ENGINEER STAMP

Project Status		
ISSUE / REVISION		
Date	Description	No.

PROJECT NO.	200017
DATE	5/5/2023
SCALE	1" = 40'-0"
SHEET TITLE	RIPARIAN ZONE - PROPOSED

SHEET NO.

G108

C:\Farchild Broms Design 2015\ All Rights Reserved

Marin Art & Garden Center
Phase One Project

30 Sir Francis Drake Blvd. Ross, CA
APN: 072-231-01, 072-231-02, 072-231-23
072-191-01, 072-242-09

PGAdesign
LANDSCAPE ARCHITECTS

444 17TH STREET
OAKLAND, CA 94612
510.465.1284

ARCHITECT / ENGINEER STAMP

Project Status

ISSUE / REVISION		
Date	Description	No.

PROJECT NO. 200017

DATE 5/5/2023

SCALE 1" = 40'-0"

SHEET TITLE
TREE PROTECTION PLAN

SHEET NO.


L001

C:\Farchild Broms Design 2015\ All Rights Reserved

TREE PRESERVATION AND REMOVAL LEGEND

- EXISTING TREE TO REMAIN AND BE PROTECTED
- EXISTING TREE TO BE REMOVED, REMOVE STUMP TO 2' DEPTH BELOW FINISH GRADE
- TREE PROTECTION FENCING, PLACE FENCING AS SHOWN ON PLANS OR MINIMUM TO OUTER EDGE OF TREE CANOPY
- TREE PROTECTION ZONE (TPZ) - ALL DEMOLITION GRADING, EXCAVATION, CONSTRUCTION AND STAGING TO BE APPROVED BY ARBORIST OR LANDSCAPE ARCHITECT.
- ROOT BUFFER ZONE. FOR PEDESTRIAN APPLICATIONS INSTALL 5" COARSE MULCH. FOR VEHICLE APPLICATIONS INSTALL 5" COARSE MULCH, THEN FILTER FABRIC, 4" DEPTH OF 3/4" GRAVEL AND TOP WITH 3/4" PLYWOOD SHEETS.

SEE EXISTING TREE INVENTORY AND
TREE PRESERVATION AND REMOVAL
NOTES, SHEET L001.1

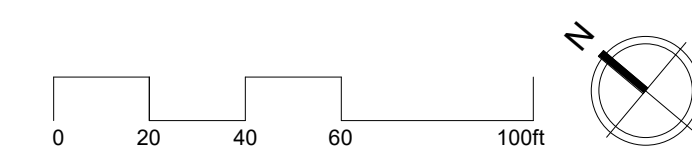

EXISTING TREE INVENTORY				
NO.	BOTANIC NAME	COMMON NAME	DBH	HEALTH
2	Sequoia sempervirens	Redwood	36", 29", 30", 26", 38"	Excellent
2a	Acer beurgerianum	Trident Maple	10"	Fair-Good
3a	Acer beurgerianum	Trident Maple	10"	Good
4	Ulmus thomasii	Cork Elm	24"	Good
4a	Acer beurgerianum	Trident Maple	10"	Good
5a	Quercus agrifolia	Coast Live Oak	14"	Good
6	Quercus robur	English Oak	34"	Good
6a	Quercus agrifolia	Coast Live Oak	18"	Good
7	Ulmus thomasii	Cork Elm	24"	Good
8	Quercus robur	English Oak	23"	Good
9	Ulmus thomasii	Cork Elm	26"	Fair
10	Quercus robur	English Oak	19", 16"	Fair-Good
11	Liriodendron Tulipifera	Tulip Tree	14"	Excellent
11a	Prunus cerasifera	Purple Leaf Plum	12"	Poor-Fair
12	Liriodendron Tulipifera	Tulip Tree	16"	Excellent
12a	Prunus cerasifera	Purple Leaf Plum	12"	Good
13	Quercus robur	English Oak	32"	Good
14	Quercus robur	English Oak	64"	Excellent
15	Quercus lobata	Valley Oak	29"	Good
16	Ulmus thomasii	Cork Elm	17"	Fair
17	Umbellularia californica	California Bay	18.5	Good
18	Umbellularia californica	California Bay	20"	Good
19	Umbellularia californica	California Bay	23", 15", 14", 13"	Good
19a	Umbellularia californica	California Bay	20", 16"	Good
20	Umbellularia californica	California Bay	33"	Good
21	Quercus lobata	Valley Oak	21"	Good
22	Quercus lobata	Valley Oak	38"	Good
22a	Acer macrophyllum	Big Leaf Maple	12"	Good
23a	Ulmus thomasii	Cork Elm	17", 12", 9"	Good
24	Fraxinus sp.	Ash sp.	43"	Excellent
25	Ulmus thomasii	Cork Elm	27"	Good
26	Metasequoia glyptostoboides	Dawn Redwood	49"	Good
27	Cedrus deodara	Deodar Cedar	28"	Good
28	Quercus agrifolia	Coast Live Oak	17", 14"	Good
29	Quercus lobata	Valley Oak	17"	Good
30	Quercus agrifolia	Coast Live Oak	19"	Good
31	Sequoiadendron giganteum	Giant Sequoia	22"	Good
32	Quercus agrifolia	Coast Live Oak	16"	Good
33	Quercus lobata	Valley Oak	31"	Good
38	Quercus agrifolia	Coast Live Oak	21"	Good
39	Magnolia grandiflora	Southern Magnolia	16"	Good
40	Magnolia grandiflora	Southern Magnolia	40 Stems, Largest 14"	Good
41	Sequoiadendron giganteum	Giant Sequoia	105"	Poor-Fair
42	Acer macrophyllum	Big Leaf Maple	16"	Good
43	Acer macrophyllum	Big Leaf Maple	15"	Fair-Good
44	Robinia pseudoacacia	Black Locust	13"	Fair-Good
46	Cinnamomum camphora	Camphor	15", 14"	Poor-Fair
47	Prunus ilicifolia	Holly Leafed Cherry	7"	Good
48	Quercus agrifolia	Coast Live Oak	22"	Good
49	Quercus agrifolia	Coast Live Oak	15"	Good
50	Quercus agrifolia	Coast Live Oak	16"	Good
51	Quercus agrifolia	Coast Live Oak	11"	Fair-Good
53	Quercus lobata	Valley Oak	24", 11"	Good
53a	Morus alba	Mulberry	16"	Poor-Fair

EXISTING TREE INVENTORY				
NO.	BOTANIC NAME	COMMON NAME	DBH	HEALTH
54	Acer palmatum	Japanese Maple	10", 10", 9", 9"	Fair
54a	Morus alba	Mulberry	12"	Fair
55	Cedrus deodara	Deodar Cedar	26"	Good
56	Robinia pseudoacacia	Black Locust	21"	Good
56a	Ulmus thomasii	Cork Elm	28"	fair
57	Quercus agrifolia	Coast Live Oak	17"	Good
57a	Morus alba	Mulberry	14"	Fair
58	Ulmus thomasii	Cork Elm	20"	Good
58a	Quercus lobata	Valley Oak	38"	fair
59	Ulmus thomasii	Cork Elm	24"	Good
59a	Ulmus thomasii	Cork Elm	18", 15", 15"	Good
60	Quercus lobata	Valley Oak	38"	fair
60a	Metasequoia glyptostoboides	Dawn Redwood	8	Good
61	Ginkgo biloba	Ginkgo	16"	Good
62	Ulmus thomasii	Cork Elm	16"	Good
62a	Ulmus thomasii	Cork Elm	12"	Good
63	Quercus lobata	Valley Oak	34"	Good
63a	Ulmus thomasii	Cork Elm	12"	Good
64	Quercus lobata	Valley Oak	28"	Good
65	Quercus lobata	Valley Oak	25"	Good
66	Quercus lobata	Valley Oak	37"	Good
68	Ginkgo biloba	Ginkgo	18"	Good
69	Quercus lobata	Valley Oak	28"	Fair-Good
70	Quercus lobata	Valley Oak	34"	Fair-Good
71	Chamaecyparis lawsoniana	Port Orford Cedar	6 Trees, 10-15"	Good
72	Quercus agrifolia	Coast Live Oak	30", 19"	Poor-Fair
72a	Umbellularia californica	California Bay	24", 15", 15", 15", 14", 12"	Good
73	Quercus lobata	Valley Oak	26"	Fair-Good
74	Quercus lobata	Valley Oak	30"	Fair-Good
75	Malus domestica	Apple	10"	Good
76	Picea pungens	Blue spruce	19"	Good
77	Quercus agrifolia	Coast Live Oak	28"	Good
79	Quercus lobata	Valley Oak	29"	Fair-Good
79a	Acer macrophyllum	Big Leaf Maple	6"	Excellent
80	Quercus lobata	Valley Oak	29"	Poor-Fair
80a	Acer macrophyllum	Big Leaf Maple	6"	Excellent
81	Quercus lobata	Valley Oak	16"	Fair-Good
81a	Cedrus atlantica 'Glauca'	Bue Atlas Cedar	10'	Fair-Good
82	Quercus agrifolia	Coast Live Oak	22"	Good
82a	Lagerstoemia indica	Crape Myrtle	3x4", 3x4", 2x6"	Fair-Good
83	Acer macrophyllum	Big Leaf Maple	19"	Fair-Good
83a	Sequoia sempervirens	Redwood	10"	Good
84	Quercus agrifolia	Coast Live Oak	14", 6"	Fair-Good
85	Ulmus thomasii	Cork Elm	17"	Fair-Good
86	Quercus agrifolia	Coast Live Oak	15"	Fair-Good
87	Quercus agrifolia	Coast Live Oak	15"	Good
88	Quercus agrifolia	Coast Live Oak	15"	Fair-Good
88a	Quercus agrifolia	Coast Live Oak	8", 8"	Good
89	Quercus agrifolia	Coast Live Oak	15", 10"	Fair-Good
89a	Quercus agrifolia	Coast Live Oak	12"	Good
90	Quercus agrifolia	Coast Live Oak	26"	Good
90a	Sequoia sempervirens	Redwood	50", 37", 24"	Good
91	Ligustrum sp.	Privet	17"	Good
91a	Diospyros kaki	Persimmon	14"	Good
92	Juglans hindsii	Northern California Black Walnut	16"	Good
A	Phoenix canariensis	Canary Island Date Palm	20"	Good

TREE PRESERVATION & REMOVAL NOTES

- OWNER'S REPRESENTATIVE IS TO IDENTIFY THE PROJECT ARBORIST (CONTRACTED TO OWNER) AT THE START OF THE PROJECT. PROJECT ARBORIST TO BE A CERTIFIED ARBORIST OR CERTIFIED TREE WORKER (INTERNATIONAL SOCIETY OF ARBORICULTURE). PROJECT ARBORIST TO MEET WITH THE CONTRACTOR, AND LANDSCAPE ARCHITECT ON SITE TO DISCUSS TREE PRESERVATION, REVIEW THE LOCATION OF THE TREE PROTECTION FENCING, OTHER TREE PROTECTIONS AND WORK PROCEDURES AROUND TREES PRIOR TO CONSTRUCTION AND BE PRESENT ON SITE FOR ALL WORK WITHIN TREE PROTECTION ZONE OF EXISTING TREES.
- ARBORIST REPORT PREPARED BY URBAN FORESTRY ASSOCIATES ON FEBRUARY 4, 2022. CONTRACTORS TO REVIEW REPORT PRIOR TO BEGINNING WORK AND IMPLIMENT PROTECTION STRATEGIES. REQUEST COPIES OF REPORT FROM OWNER'S REPRESENTATIVE.
- BEFORE ANY DEMOLITION OR CONSTRUCTION ACTIVITY BEGINS COMPLETELY ENCLOSE THE TREE PROTECTION ZONE (TPZ) AS SHOWN ON TREE PRESERVATION PLAN AND ARBORIST REPORT, INSTALL ALL SPECIFIED TRUNK PROTECTION AND ROOT BUFFERS. FENCING AND OTHER PROTECTIONS TO REMAIN IN PLACE UNTIL GRADING AND CONSTRUCTION IS COMPLETED.
- CONTRACTOR NOT TO ENGAGE IN ANY CONSTRUCTION ACTIVITY WITHIN THE TPZ WITHOUT THE APPROVAL OF THE PROJECT ARBORIST OR LANDSCAPE ARCHITECT INCLUDING: OPERATING, MOVING OR STORING EQUIPMENT; STORING OR STAGING SUPPLIES OR MATERIALS. DO NOT PERMIT EMPLOYEES TO ENTER FENCED AREAS.
- DO NOT OPERATE OR PARK VEHICLES OR HEAVY EQUIPMENT WITHIN THE TPZ.
- STRICTLY MINIMIZE GRADING, CONSTRUCTION AND DEMOLITION WORK TO OCCUR WITHIN THE TPZ. ALL WORK WITHIN TPZ MUST BE MONITORED AND APPROVED BY THE PROJECT ARBORIST.
- ALL EXCAVATION AND OR TRENCHING WORK DONE WITHIN THE TPZ IS TO BE DONE BY HAND OR AIR TOOLS ONLY.
- ALL PRUNING, BRANCH TIE BACK, TREE REMOVAL, ROOT PRUNING AND STUMP REMOVAL IS TO BE DIRECTLY SUPERVISED BY AN ISA CERTIFIED ARBORIST.
- IMMEDIATELY REPORT ANY INJURY DONE TO A TREE DURING CONSTRUCTION TO THE PROJECT ARBORIST SO THAT APPROPRIATE TREATMENTS CAN BE APPLIED.
- TREE PRUNING NEEDED FOR CLEARANCE DURING CONSTRUCTION MUST BE PERFORMED BY A CERTIFIED ARBORIST AND NOT BY CONSTRUCTION PERSONNEL.
- ROOT PRUNING REQUIRED FOR CONSTRUCTION PURPOSES MUST RECEIVE THE PRIOR APPROVAL OF, AND BE SUPERVISED BY THE PROJECT ARBORIST.
- CONTRACTOR TO MINIMIZE DISTURBANCE TO EXISTING TREE ROOTS ON SITE. OUTSIDE OF THE TPZ, ANY ROOT LARGER THAN 1" OBSTRUCTING CONSTRUCTION TO BE CUT CLEANLY WITH A SAW. IF ANY ROOTS GREATER THAN 2" ARE ENCOUNTERED STOP WORK AND CONTACT THE LANDSCAPE ARCHITECT/PROJECT ARBORIST IMMEDIATELY.
- ALL TREES OVER STRUCTURES TO BE LIMBED UP TO ACHIEVE 10' VERTICAL CLEARANCE ABOVE STRUCTURES.
- REMOVE ALL DEAD TREES AND LIMBS WITHIN PROJECT BOUNDARY AS PART OF DEMOLITION PHASE.

AIRSPADE TRENCHING NOTES:

- ALL TRENCHING AROUND TREES AND WITHIN THE TPZ IS TO BE COMPLETED WITH THE USE OF AN AIRSPADE TO A DEPTH NEEDED TO EXPOSE ROOTS FOR REVIEW.
- ALL AIRSPADE WORK IS TO BE COMPLETED BY AN EXPERIENCED TREE COMPANY UNDER THE SUPERVISION OF A CERTIFIED ARBORIST.
- SOIL FROM AIRSPADE WORK IS TO BE COLLECTED AND STORED ON SITE TO BE RETURNED TO THE EXPOSED ROOT AREAS ONCE TRENCHING WORK IS COMPLETED.
- REQUIRED CUTTING OF ANY ROOTS ENCOUNTERED DURING THE TRENCHING PROCESS IS ONLY TO BE DONE AFTER A CERTIFIED ARBORIST HAS MADE A VISUAL ASSESSMENT AND GIVEN DIRECTION ON THE CUTTING.
- ROOTS EXPOSED DURING THE TRENCHING PROCESS MUST BE PROTECTED AS MUCH AS POSSIBLE. COVER EXPOSED ROOTS WITH BURLAP AND KEEP MOIST. ONCE THE TRENCHING WORK HAS BEEN COMPLETED, RETURN THE EXCAVATED SOIL TO THE EXPOSED ROOTS AND INSTALL MULCH AS A PROTECTIVE LAYER.

Marin Art & Garden Center
Phase One Project

30 Sir Francis Drake Blvd. Ross, CA
APN: 072-231-01, 072-231-02, 072-231-23
072-191-01, 072-242-09


PGAdesign
LANDSCAPE ARCHITECTS

444 17TH STREET
OAKLAND, CA 94612
510.465.1284

ARCHITECT / ENGINEER STAMP

Project Status		
ISSUE / REVISION		
Date	Description	No.

PROJECT NO.	200017
DATE	5/5/2023
SCALE	1" = 10'-0"
SHEET TITLE	TREE PROTECTION SCHEDULE AND NOTES
SHEET NO.	L001.1

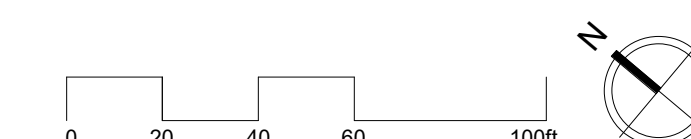

COLORED CONCRETE - PEDESTRIAN

COLORED CONCRETE - VEHICULAR

ASPHALT

GRAVEL PAVE

STONE PAVING

LINEAR PAVERS

WOOD DECKING


STABILIZED DECOMPOSED GRANITE PAVING

SHRUB PLANTING

LAWN



BIORETENTION PLANTING

LANDSCAPE FENCING LEGEND

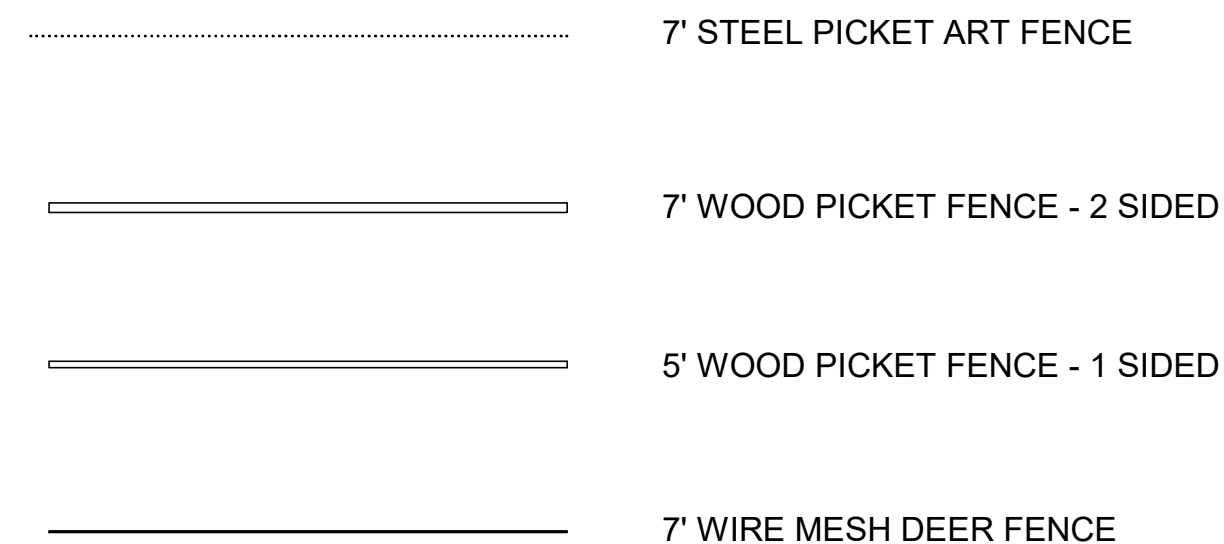

Project Status		
ISSUE / REVISION		
Date	Description	No.

PROJECT NO.	200017
DATE	5/5/2023
SCALE	1/8" = 1'-0"
SHEET TITLE	LANDSCAPE SECTIONS

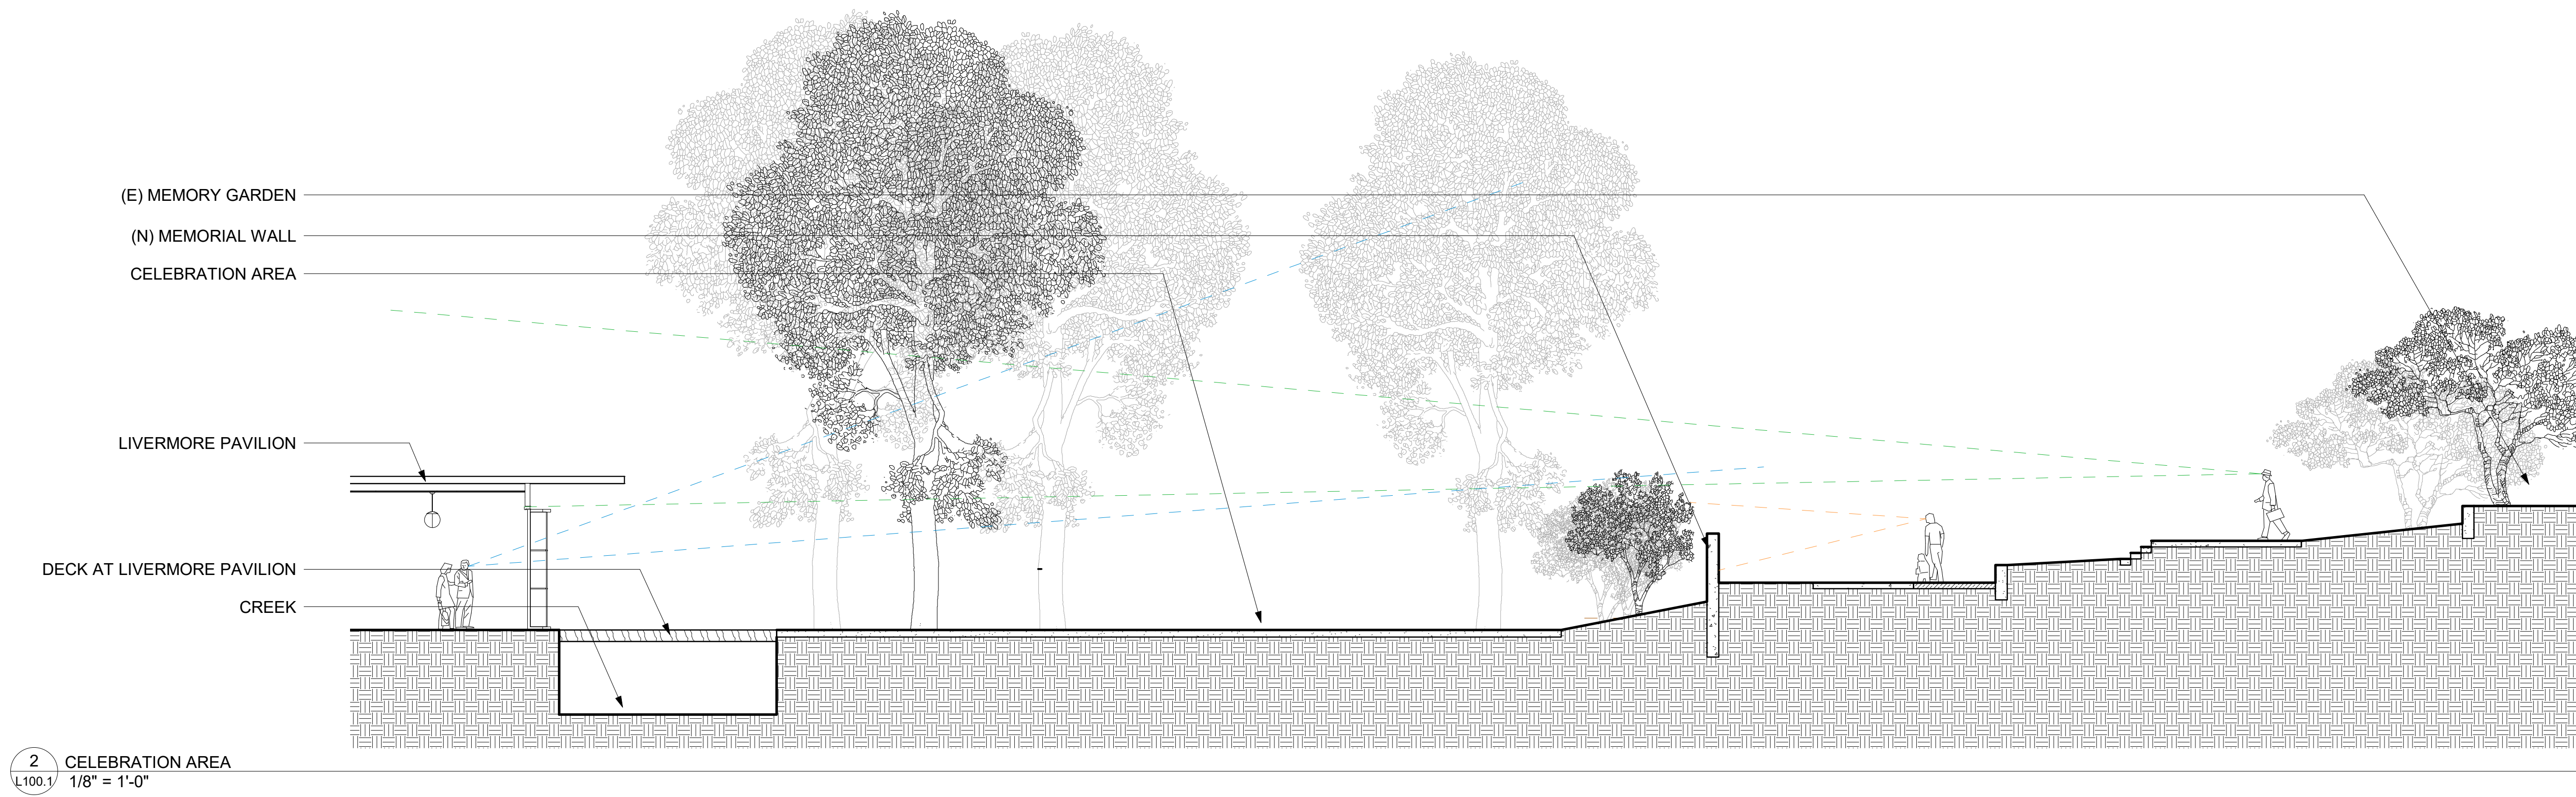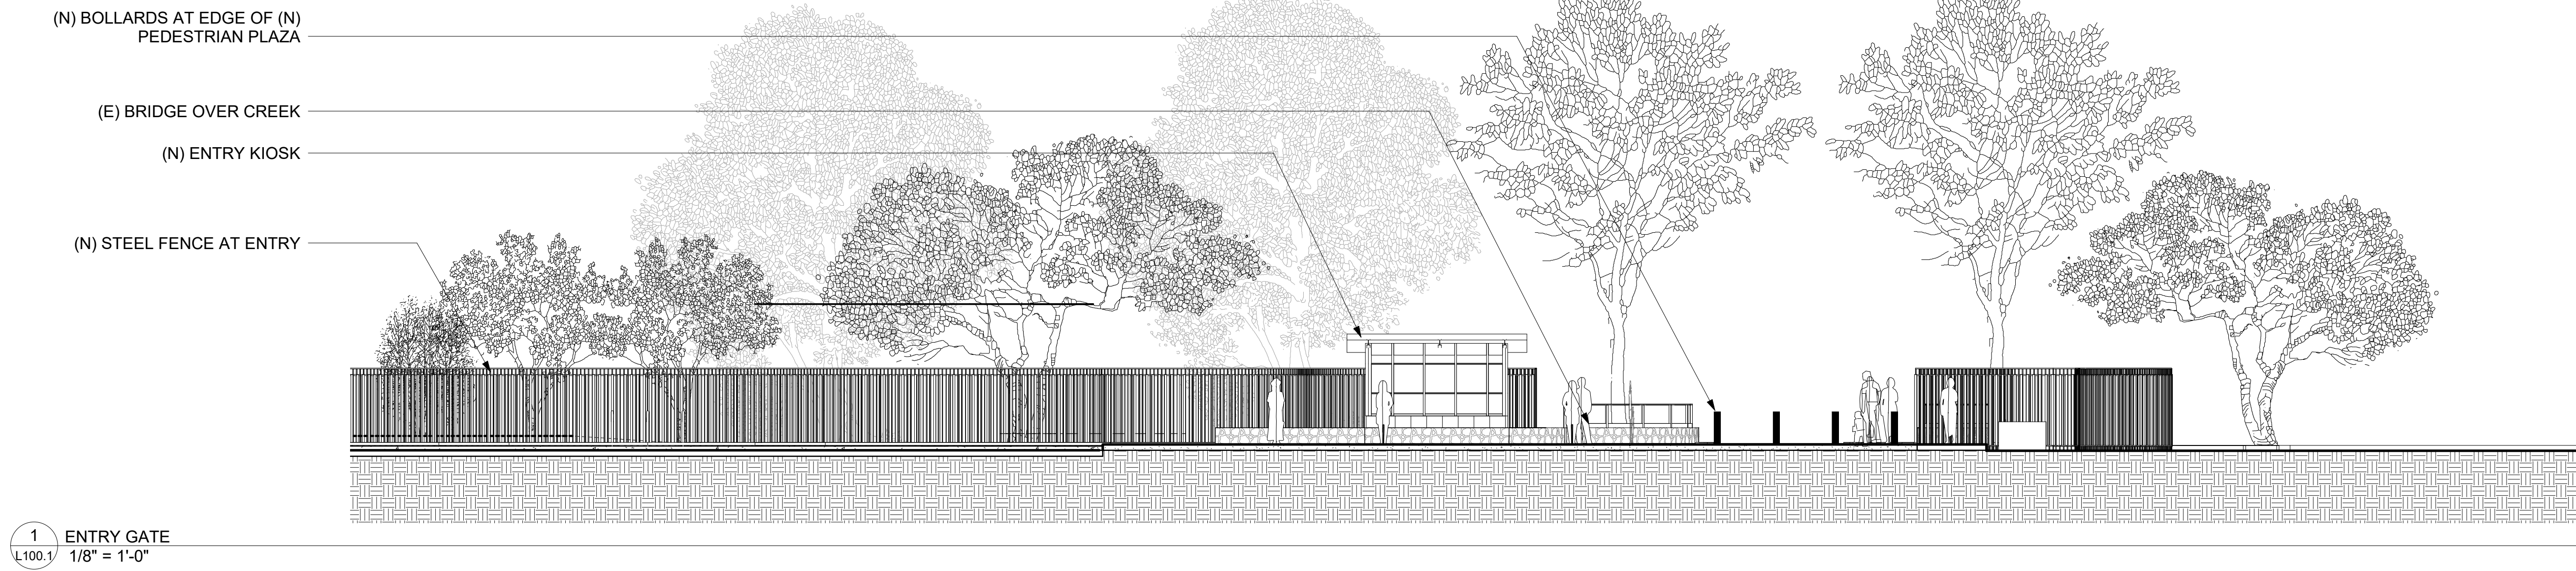

Marin Art & Garden Center
Phase One Project

30 Sir Francis Drake Blvd. Ross, CA
APN: 072-231-01, 072-231-02, 072-231-23
072-191-01, 072-242-09

PGAdesign
LANDSCAPE ARCHITECTS

444 17TH STREET
OAKLAND, CA 94612
510.465.1284

ARCHITECT / ENGINEER STAMP

Project Status

ISSUE / REVISION		
Date	Description	No.

PROJECT NO. 200017

DATE 5/5/2023

SCALE 1" = 20'-0"

SHEET TITLE
ENLARGEMENT PLAN -
PARKING LOT AND MAIN
ENTRY

SHEET NO.

L100.2

C:\Farchild Broms Design 2015\ All Rights Reserved



NEW LANDSCAPE PAVING LEGEND


	COLORLED CONCRETE - PEDESTRIAN
	COLORLED CONCRETE - VEHICULAR
	ASPHALT
	GRAVEL PAVE
	STONE PAVING
	LINEAR PAVERS
	WOOD DECKING
	STABILIZED DECOMPOSED GRANITE PAVING
	SHRUB PLANTING
	LAWN

NOTE: AREAS SHOWN WITHOUT HATCHING
ARE EXISTING MATERIALS TO REMAIN

LANDSCAPE FENCING LEGEND

	7' STEEL PICKET ART FENCE
	7' WOOD PICKET FENCE - 2 SIDED
	5' WOOD PICKET FENCE - 1 SIDED
	7' WIRE MESH DEER FENCE

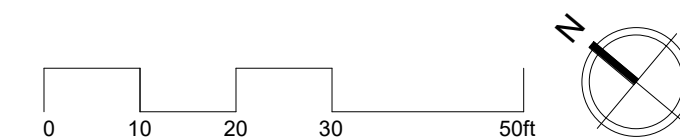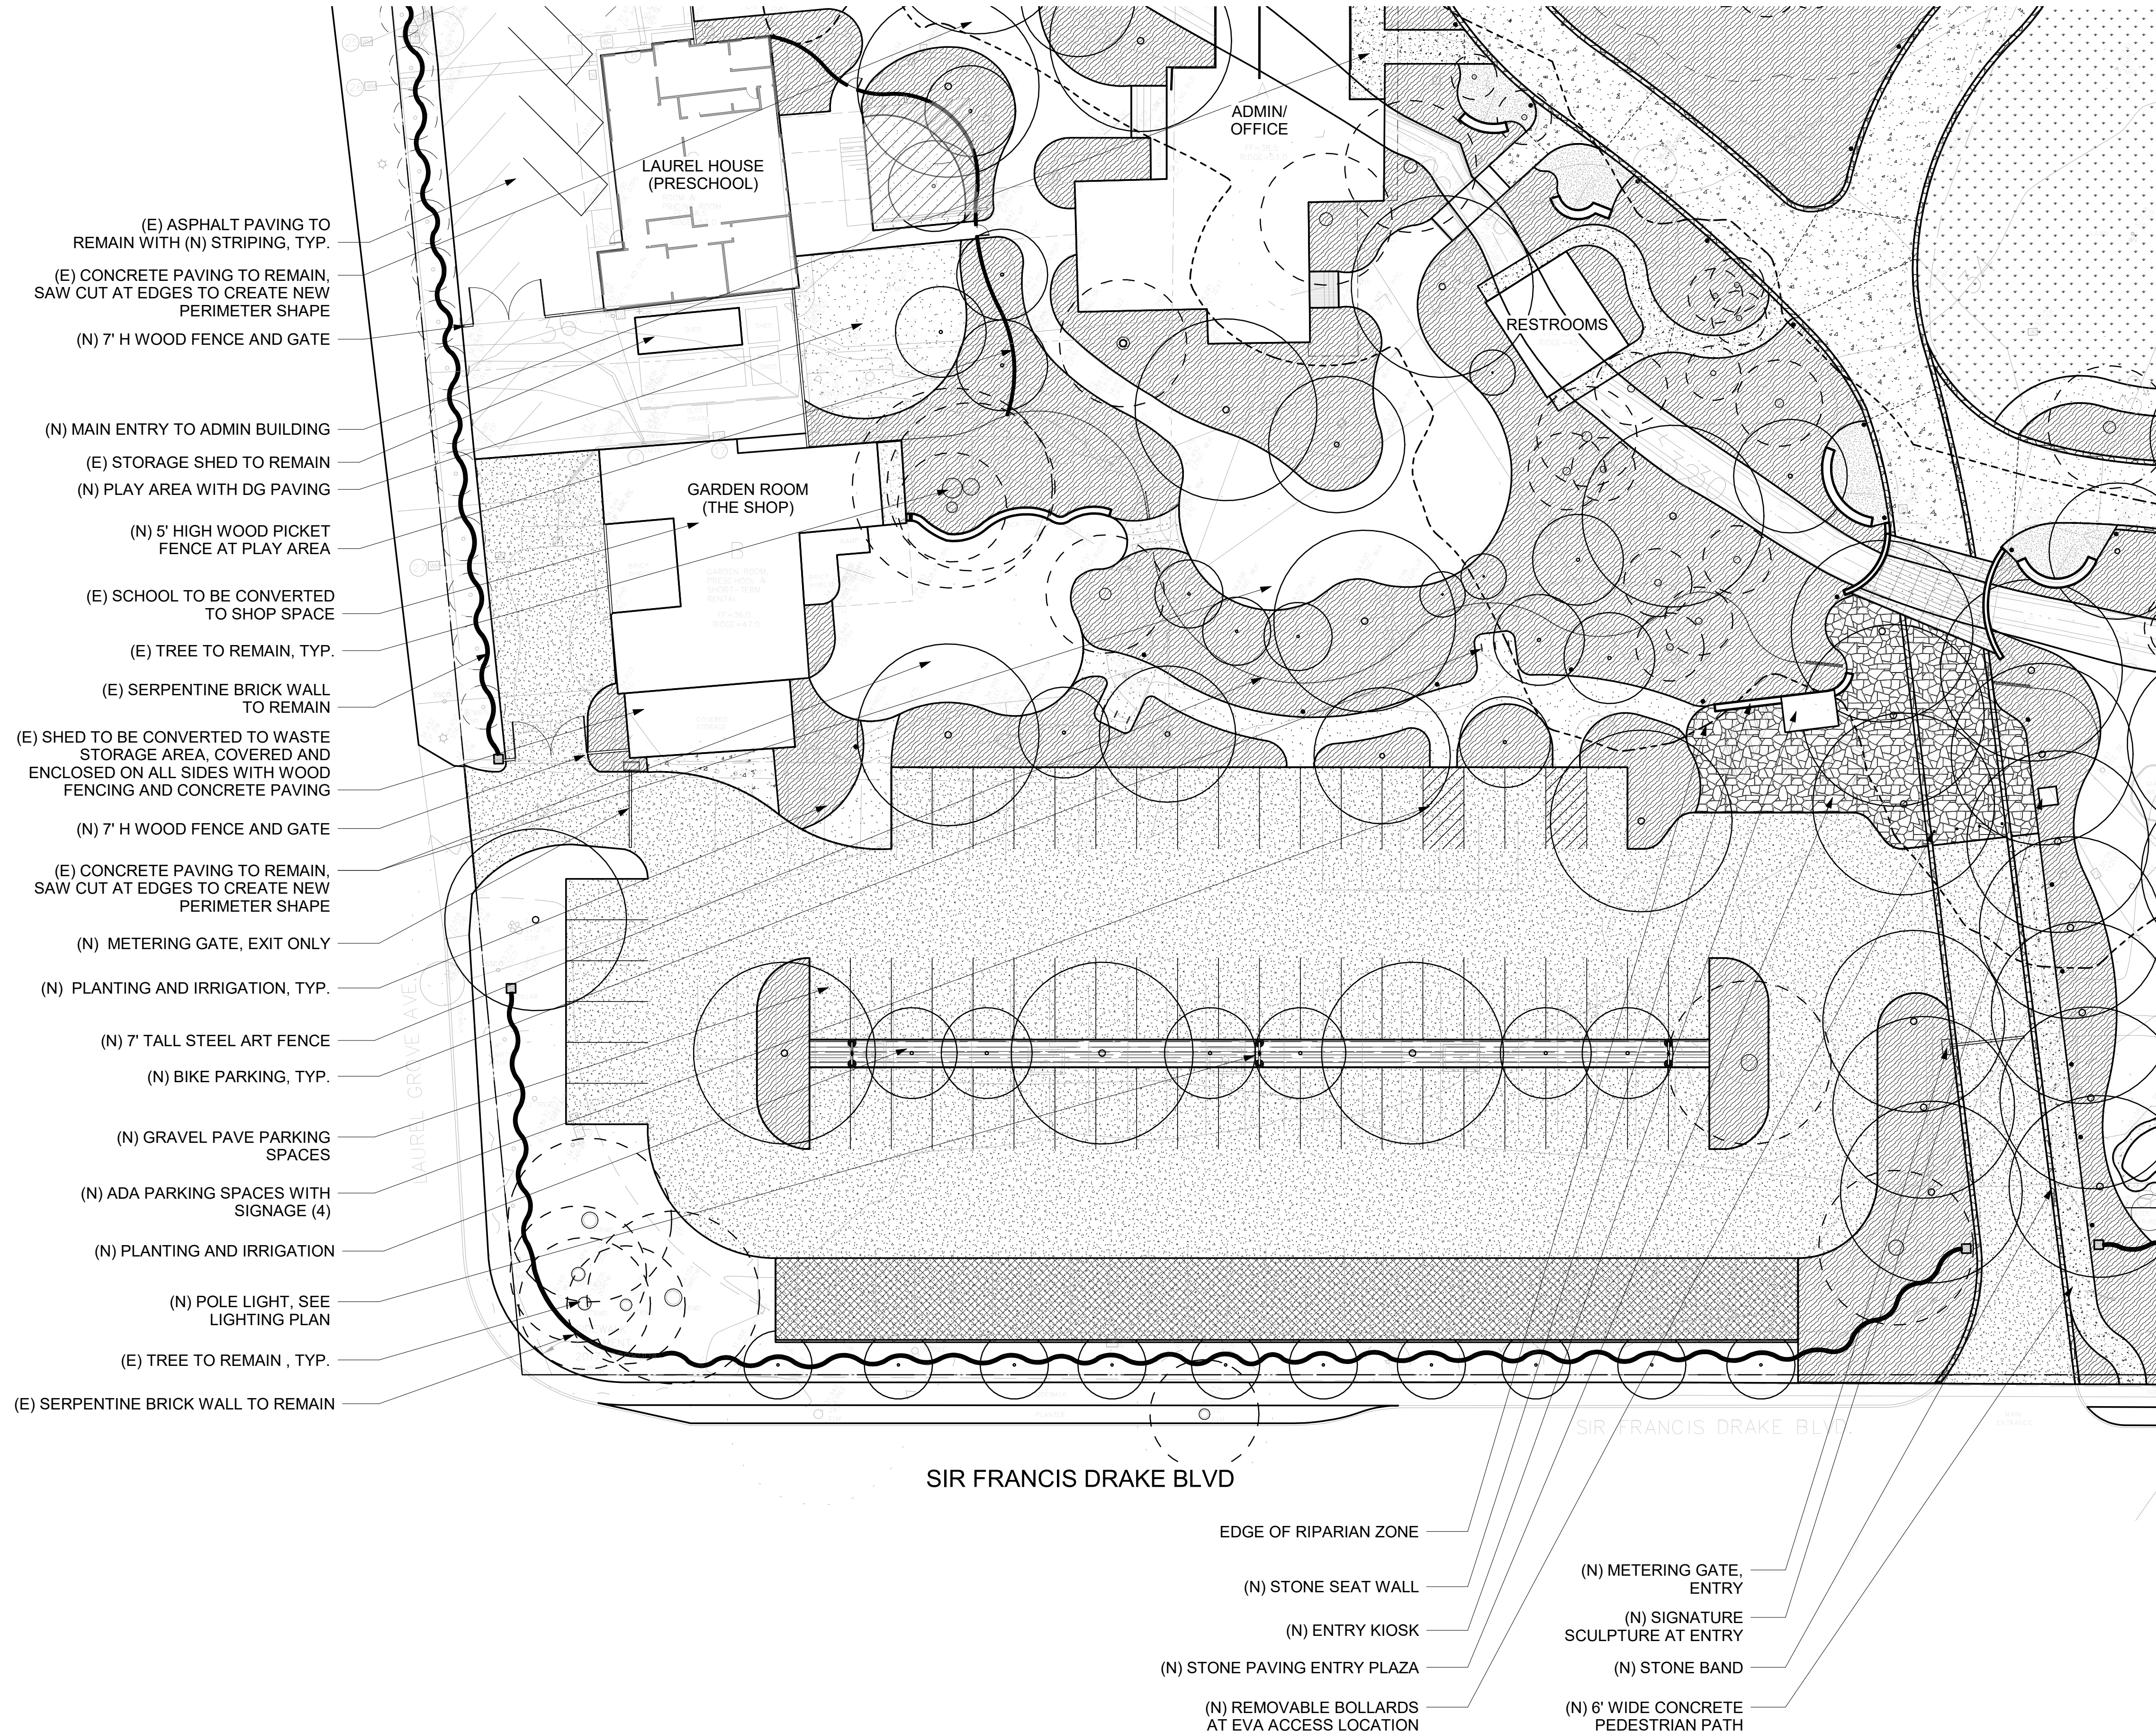

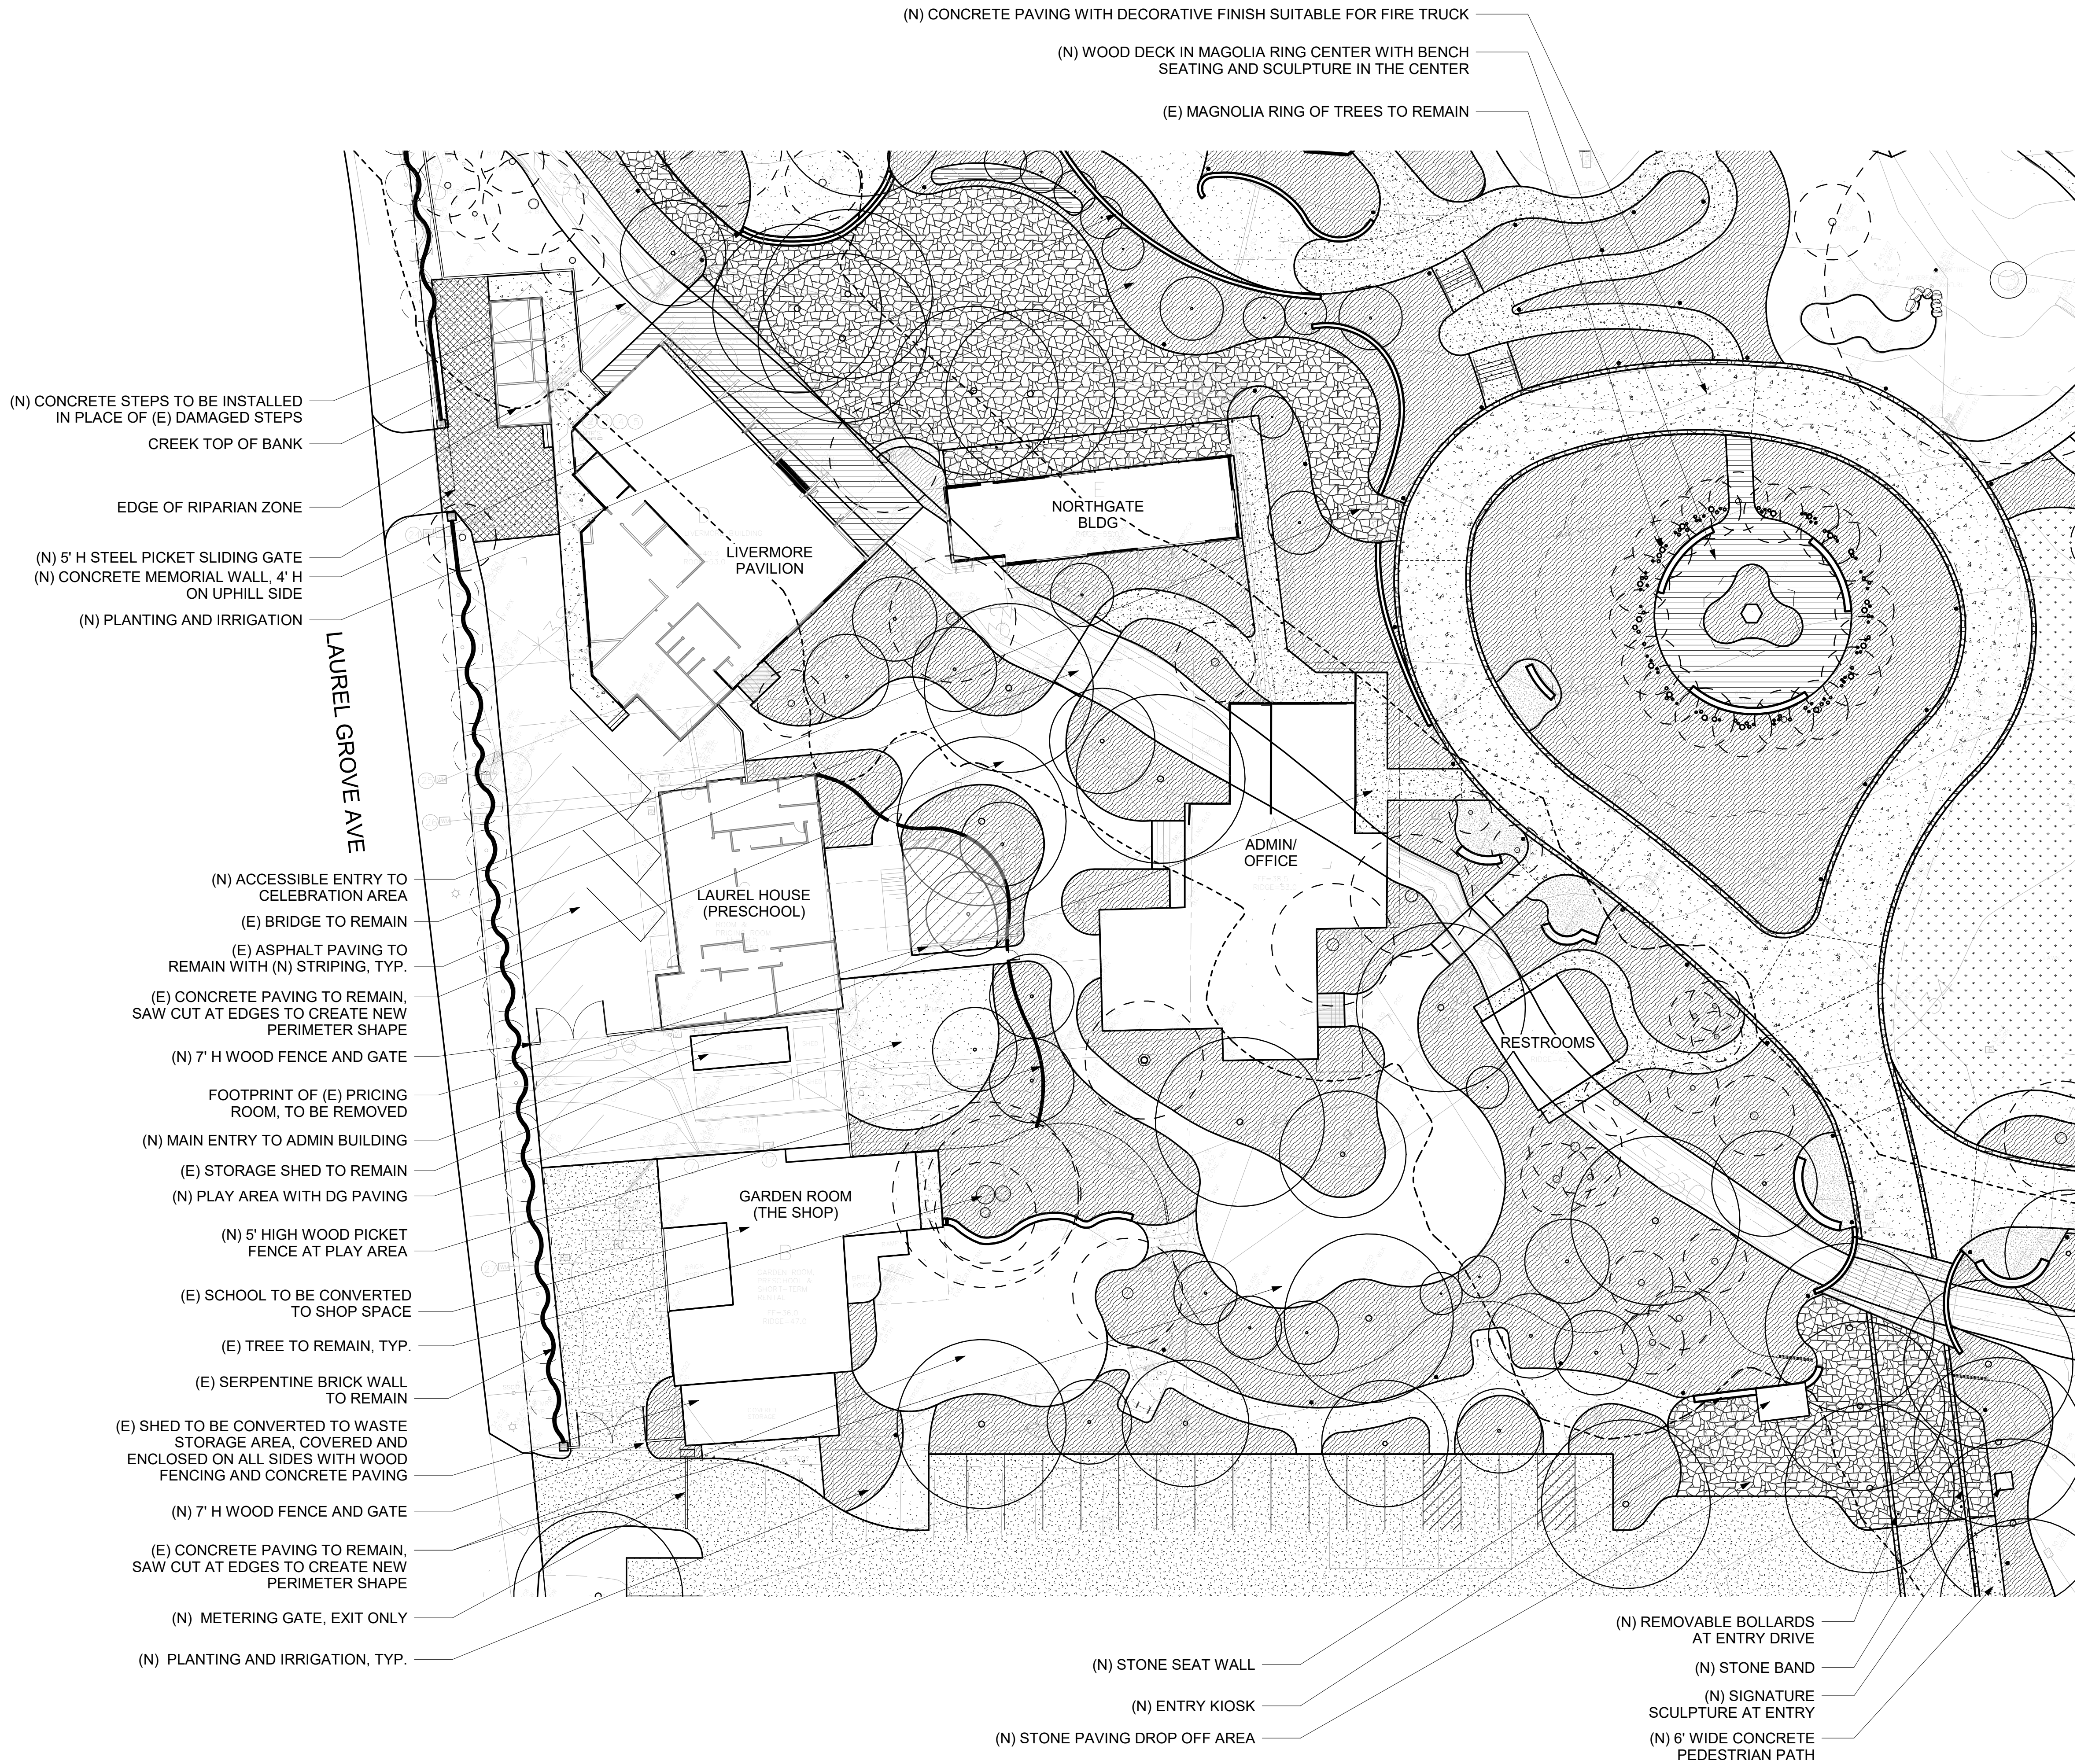

NEW LANDSCAPE PAVING LEGEND

- COLORED CONCRETE - PEDESTRIAN
- COLORED CONCRETE - VEHICULAR
- ASPHALT
- GRAVEL PAVE
- STONE PAVING
- LINEAR PAVERS
- WOOD DECKING
- STABILIZED DECOMPOSED GRANITE PAVING
- SHRUB PLANTING
- LAWN

NOTE: AREAS SHOWN WITHOUT HATCHING ARE EXISTING MATERIALS TO REMAIN

LANDSCAPE FENCING LEGEND

- 7' STEEL PICKET ART FENCE
- 7' WOOD PICKET FENCE - 2 SIDED
- 5' WOOD PICKET FENCE - 1 SIDED
- 7' WIRE MESH DEER FENCE

Marin Art & Garden Center
Phase One Project

30 Sir Francis Drake Blvd. Ross, CA
APN: 072-231-01, 072-231-02, 072-231-23
072-191-01, 072-242-09

PGAdesign

LANDSCAPE ARCHITECTS

444 17TH STREET
OAKLAND, CA 94612
510.465.1284

ARCHITECT / ENGINEER STAMP

Project Status

ISSUE / REVISION

Date Description No.

PROJECT NO.

200017

DATE

5/5/2023

SCALE

1" = 20'-0"


SHEET TITLE

ENLARGEMENT PLAN -
SHOP AND SCHOOL AREA

SHEET NO.

L100.3

C:\Farchild Broms Design 2015\ All Rights Reserved

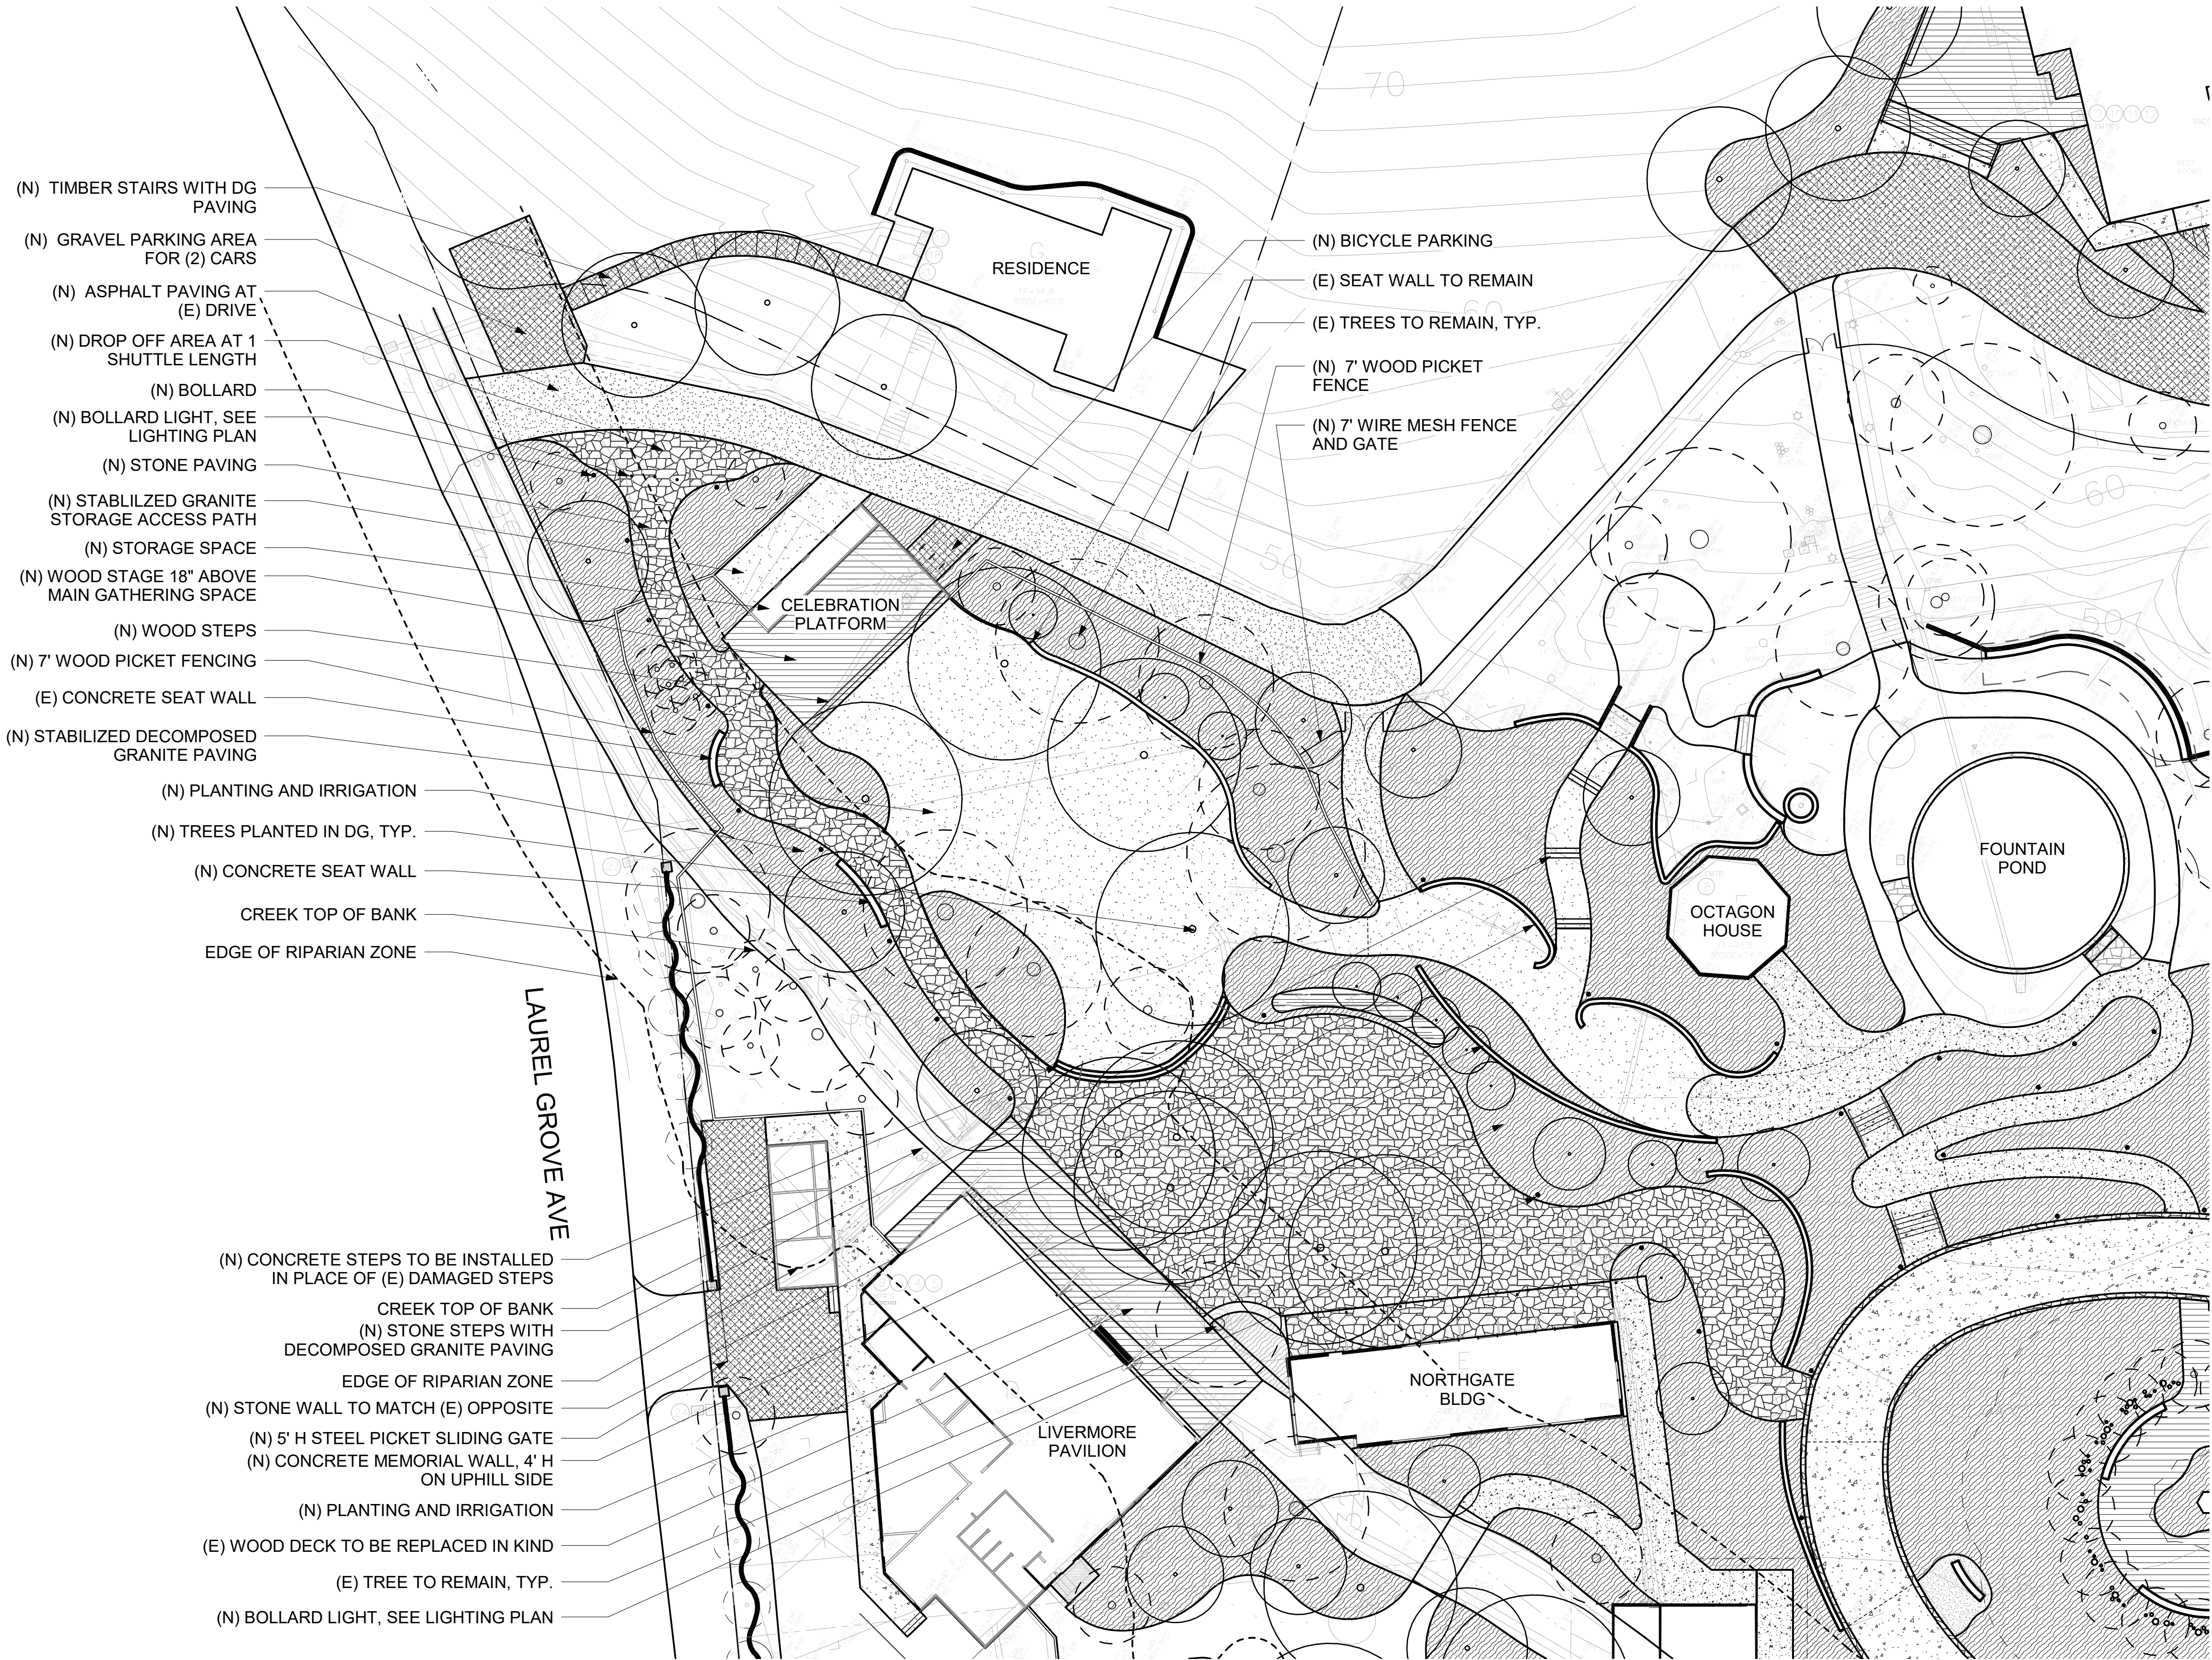


NEW LANDSCAPE PAVING LEGEND

- COLORED CONCRETE - PEDESTRIAN
- COLORED CONCRETE - VEHICULAR
- ASPHALT
- GRAVEL PAVE
- STONE PAVING
- LINEAR PAVERS
- WOOD DECKING
- STABILIZED DECOMPOSED GRANITE PAVING
- SHRUB PLANTING
- LAWN

NOTE: AREAS SHOWN WITHOUT HATCHING ARE EXISTING MATERIALS TO REMAIN

LANDSCAPE FENCING LEGEND

- 7" STEEL PICKET ART FENCE
- 7" WOOD PICKET FENCE - 2 SIDED
- 5' WOOD PICKET FENCE - 1 SIDED
- 7' WIRE MESH DEER FENCE

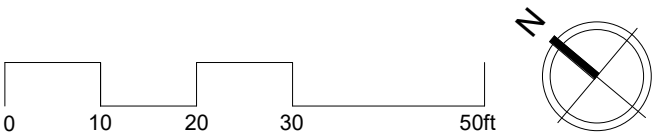

Project Status		
ISSUE / REVISION		
Date	Description	No.

PROJECT NO.	200017
DATE	5/5/2023
SCALE	1" = 20'-0"

SHEET TITLE
ENLARGEMENT PLAN -
CELEBRATION AREA

SHEET NO.
L100.4
C:\Farchild Broms Design 2015\ All Rights Reserved



NEW LANDSCAPE PAVING LEGEND

- COLORED CONCRETE - PEDESTRIAN
- COLORED CONCRETE - VEHICULAR
- ASPHALT
- GRAVEL PAVE
- STONE PAVING
- LINEAR PAVERS
- WOOD DECKING
- STABILIZED DECOMPOSED GRANITE PAVING
- SHRUB PLANTING
- LAWN

NOTE: AREAS SHOWN WITHOUT HATCHING ARE EXISTING MATERIALS TO REMAIN

LANDSCAPE FENCING LEGEND

- 7' STEEL PICKET ART FENCE
- 7' WOOD PICKET FENCE - 2 SIDED
- 5' WOOD PICKET FENCE - 1 SIDED
- 7' WIRE MESH DEER FENCE

**Marin Art & Garden Center
Phase One Project**

30 Sir Francis Drake Blvd. Ross, CA
APN: 072-231-01, 072-231-02, 072-231-23
072-191-01, 072-242-09

PGAdesign
LANDSCAPE ARCHITECTS

444 17TH STREET
OAKLAND, CA 94612
510.465.1284

ARCHITECT / ENGINEER STAMP

Project Status

ISSUE / REVISION		
Date	Description	No.

PROJECT NO. 200017

DATE 5/5/2023


SCALE 1" = 20'-0"

SHEET TITLE
ENLARGEMENT PLAN -
PERFORMANCE AND
PLAYGROUND AREA

SHEET NO.

L100.5

C:\Fairchild Broms Design 2015\ All Rights Reserved

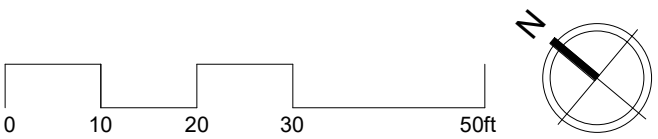

Marin Art & Garden Center
Phase One Project

30 Sir Francis Drake Blvd. Ross, CA
APN: 072-231-01, 072-231-02, 072-231-23
072-191-01, 072-242-09

PGAdesign
LANDSCAPE ARCHITECTS

444 17TH STREET
OAKLAND, CA 94612
510.465.1284

ARCHITECT / ENGINEER STAMP

Project Status

ISSUE / REVISION		
Date	Description	No.

PROJECT NO. 200017

DATE 5/5/2023

SCALE 1" = 20'-0"

SHEET TITLE
ENLARGEMENT PLAN -
LAWN AND CENTRAL
LOOP

SHEET NO.

L100.6

C:\Farchild Broms Design 2015\ All Rights Reserved

NEW LANDSCAPE PAVING LEGEND


	COLORED CONCRETE - PEDESTRIAN
	COLORED CONCRETE - VEHICULAR
	ASPHALT
	GRAVEL PAVE
	STONE PAVING
	LINEAR PAVERS
	WOOD DECKING
	STABILIZED DECOMPOSED GRANITE PAVING
	SHRUB PLANTING
	LAWN

NOTE: AREAS SHOWN WITHOUT HATCHING
ARE EXISTING MATERIALS TO REMAIN

LANDSCAPE FENCING LEGEND

	7' STEEL PICKET ART FENCE
	7' WOOD PICKET FENCE - 2 SIDED
	5' WOOD PICKET FENCE - 1 SIDED
	7' WIRE MESH DEER FENCE

- (N) TIMBER STAIRS IN
STABILIZED DECOMPOSED
GRANITE PAVING, TYP.
- (N) 7' WIRE MESH FENCE
- (E) POND TO REMAIN
- (N) BOLLARD LIGHT
- (N) CONCRETE ADA
ACCESSIBLE PATHWAY
- (N) CONCRETE STAIRS
AND HANDRAILS
- TEMPORARY GROUNDS AREA
FOR PROPOGATION AND
MATERIAL STORAGE, ENCLOSED
IN 7' H WIRE MESH FENCE
- (E) GARDEN BUILDING
TO REMAIN
- (N) WOOD DECK IN
MAGOLIA RING CENTER WITH
BENCH SEATING AND
SCULPTURE IN THE CENTER
- (E) MAGNOLIA RING OF
TREES TO REMAIN
- EDGE OF RIPARIAN ZONE
- (N) PLANTING AND IRRIGATION,
TYP.
- (N) LAWN AND IRRIGATION,
TYP.
- (N) BANDSTAND AT LAWN
AREA, TO BE INSTALLED
AT A LATER DATE
- (N) GROVE OF
CANOPY TREES
- (N) STONE BAND
- (N) STABILIZED DECOMPOSED
GRANITE PAVING SUITABLE
FOR FIRE TRUCK
- (N) STABILIZED DECOMPOSED
GRANITE PATH
- FIRE TRUCK TURNING
RADIUS
- (N) STONE PAVERS WITH
INFORMAL IRREGULAR EDGE,
SUITABLE FOR FIRE TRUCK
ACCESS AND LOADING
- (N) ADA PARKING SPACES
WITH SIGNAGE
- (N) STONE SEAT WALL
- (N) 36" BOX TREES

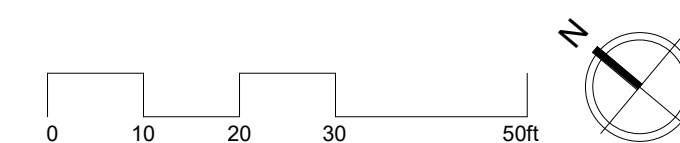

Marin Art & Garden Center
Phase One Project

30 Sir Francis Drake Blvd. Ross, CA
APN: 072-231-01, 072-231-02, 072-231-23
072-191-01, 072-242-09

PGAdesign
LANDSCAPE ARCHITECTS

444 17TH STREET
OAKLAND, CA 94612
510.465.1284

ARCHITECT / ENGINEER STAMP

Project Status

ISSUE / REVISION		
Date	Description	No.

PROJECT NO. 200017

DATE 5/5/2023

SCALE 1" = 20'-0"

SHEET TITLE
ENLARGEMENT PLAN -
STUDIO AND NATURE
AREA

SHEET NO.

L100.7

C:\Farchild Broms Design 2015\ All Rights Reserved


NEW LANDSCAPE PAVING LEGEND

- COLORED CONCRETE - PEDESTRIAN
- COLORED CONCRETE - VEHICULAR
- ASPHALT
- GRAVEL PAVE
- STONE PAVING
- LINEAR PAVERS
- WOOD DECKING
- STABILIZED DECOMPOSED GRANITE PAVING
- SHRUB PLANTING
- LAWN

NOTE: AREAS SHOWN WITHOUT HATCHING
ARE EXISTING MATERIALS TO REMAIN

LANDSCAPE FENCING LEGEND

- 7' STEEL PICKET ART FENCE
- 7' WOOD PICKET FENCE - 2 SIDED
- 5' WOOD PICKET FENCE - 1 SIDED
- 7' WIRE MESH DEER FENCE

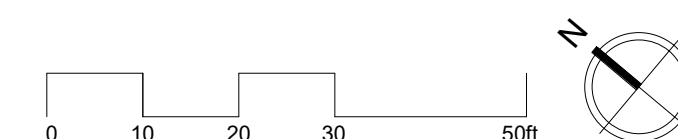


5/5/2023 12:07:38 PM



LANDSCAPE FENCING LEGEND

- 7' STEEL PICKET ART FENCE
- 7' WOOD PICKET FENCE - 2 SIDED
- 5' WOOD PICKET FENCE - 1 SIDED
- 7' WIRE MESH DEER FENCE

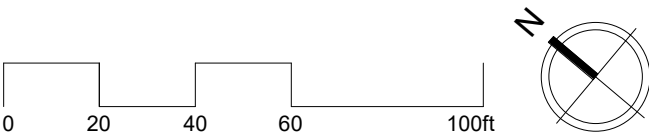

Marin Art & Garden Center
Phase One Project

30 Sir Francis Drake Blvd. Ross, CA
APN: 072-231-01, 072-231-02, 072-231-23
072-191-01, 072-242-09

PGAdesign
LANDSCAPE ARCHITECTS

444 17TH STREET
OAKLAND, CA 94612
510.465.1284

ARCHITECT / ENGINEER STAMP

Project Status		
ISSUE / REVISION		
Date	Description	No.

PROJECT NO.	200017
DATE	5/5/2023
SCALE	1" = 40'-0"
SHEET TITLE	FENCING PLAN

SHEET NO.
L101

C:\Fairchild Broms Design 2015\ All Rights Reserved

5/5/2023 12:07:41 PM



LANDSCAPE LIGHTING LEGEND

- POLE LIGHT
- BOLLARD LIGHT

Project Status		
ISSUE / REVISION		
Date	Description	No.

PROJECT NO.	200017
DATE	5/5/2023
SCALE	1" = 40'-0"
SHEET TITLE	LIGHTING PLAN

Project Status		
ISSUE / REVISION		
Date	Description	No.

PROJECT NO.

200017

DATE

5/5/2023

SCALE

SHEET TITLE

LANDSCAPE MATERIALS
BOARD

SHEET NO.

L103

C:\Farchild Bros Design 2015\ All Rights Reserved

PAVING MATERIALS



COLORED CONCRETE PAVING



STONE PAVING




DECOMPOSED GRANITE



WOOD DECKING

FENCING MATERIALS

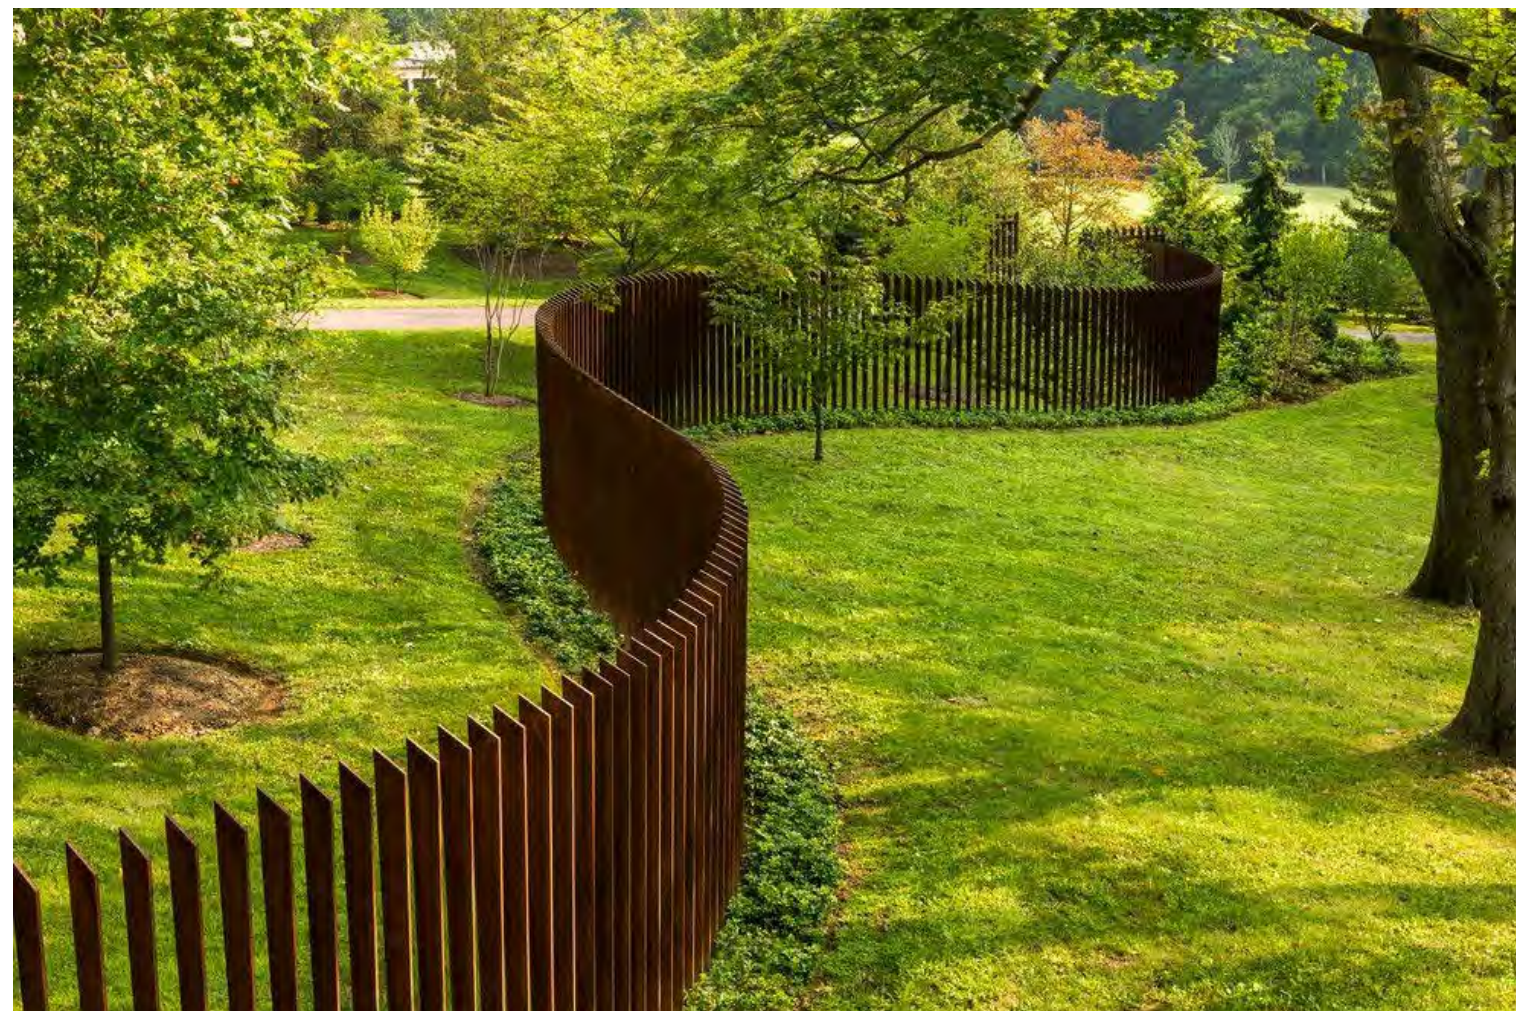

7' HIGH STEEL PICKET ART FENCE



7' HIGH WOOD PICKET FENCE



7' WIRE MESH FENCE



5' WOOD PICKET FENCE

LIGHTING FIXTURES





BOLLARD LIGHT



POLE LIGHT

GRAVEL PAVING AT PARKING LOT



 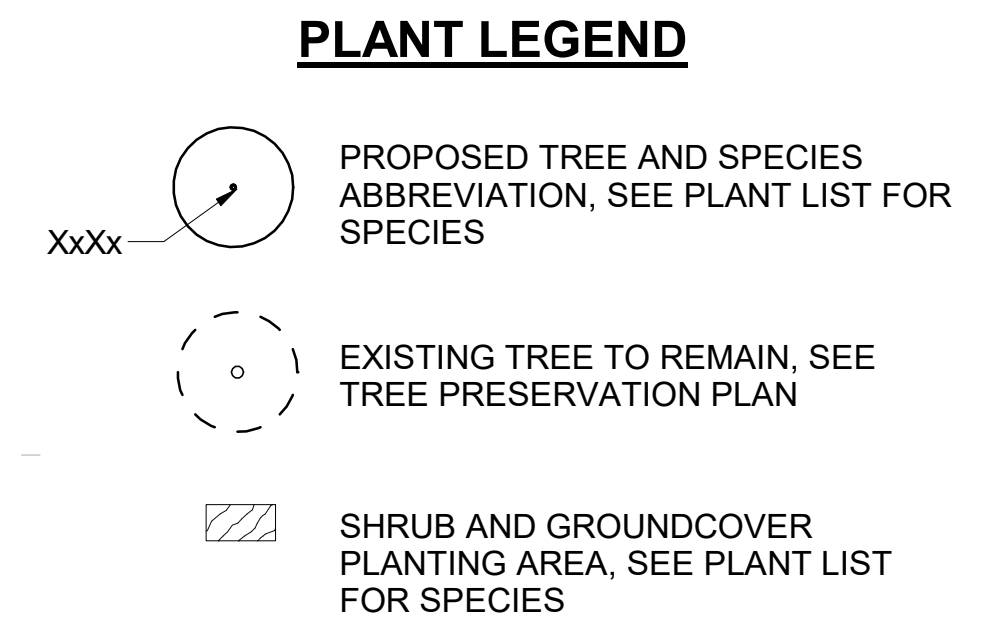

TREE LIST										
SYMBOL	QTY	BOTANICAL NAME	COMMON NAME	CONTAINER SIZE	SPACING	WATER USE	CA NATIVE	FIRE RESISTANT	EVERGREEN	DECIDUOUS
TREE										
AcMa	7	ACER MACROPHYLLUM	BIG LEAF MAPLE	24" BOX	40'-0"	MODERATE	Yes	Yes	No	Yes
ArMa	4	ARBUTS X 'MARINA'	ARBUTUS	24" BOX	20'-0"	LOW	Yes	Yes	Yes	No
CeCa	7	CERCIS CANADENSIS var. TEXENSIS	OKLAHOMA REDBUD	24" BOX	15'-0"	LOW	No	Yes	No	Yes
CeOc	6	CERCIS OCCIDENTALIS	WESTERN REDBUD	24" BOX	15'-0"	VERY LOW	Yes	Yes	No	Yes
ChRe	9	CHIONANTHUS RETUSUS	CHINESE FRINGE TREE	24" BOX	12'-0"	MODERATE	No	Yes	No	Yes
ChPe	1	CHIRANTHODENDRON PENTADACTYLON	MONKEY HAND TREE	36" BOX	40'-0"	LOW	Yes	No	Yes	No
CoCa	6	CORNUS CAPITATA 'MOUNTAIN MOON'	EVERGREEN DOGWOOD	24" BOX	20'-0"	MODERATE	No	No	Yes	No
LyFl	10	LYONOTHAMNUS FLORIBUNDUS ASPLENIIFOLIUS	SANTA CRUZ ISLAND IRONWOOD	24" BOX	20'-0"	LOW	Yes	Yes	Yes	No
MaGr	8	MAGNOLIA GRANDIFLORA 'LITTLE GEM'	DWARF SOUTHERN MAGNOLIA	24" BOX	10'-0"	MODERATE	No	Yes	Yes	No
PaPe	2	PARROTIA PERSICA	PERSIAN IRONWOOD	24" BOX	30'-0"	MODERATE	No	No	No	Yes
QuHy	8	QUERCUS HYPOLEUCOIDES	SILVERLEAF OAK	24" BOX	30'-0"	LOW	No	No	Yes	No
QuLo	20	QUERCUS LOBATA	VALLEY OAK	36" BOX	AS SHOWN	LOW	Yes	Yes	No	Yes
QuSu	5	QUERCUS SUBER	CORK OAK	36" BOX	AS SHOWN	LOW	No	No	Yes	No
QuWa	10	QUERCUS X WAIREI 'LONG'	REGAL PRINCE OAK	24" BOX	15'-0"	MODERATE	No	Yes	No	Yes
QuSo	1	QUILLAJA SAPONARIA	SOAPBARK TREE	24" BOX	20'-0"	LOW	No	No	Yes	No
TiTo	8	TILIA TOMENTOSA 'STERLING'	STERLING SILVER LINDEN	36" BOX	25'-0"	MODERATE	No	No	No	Yes
UIMs	13	ULMUS 'MORTON STALWART'	COMMENDATION ELM	36" BOX	20'-0"	LOW	No	No	No	Yes
ChTa	9	x CHITALPA TASHKENTENSIS	CHITALPA	24" BOX	20'-0"	LOW	No	Yes	No	Yes

SHRUB PLANT LIST									
BOTANICAL NAME	COMMON NAME	CONTAINER SIZE	SPACING	WATER USE	CA NATIVE	FIRE RESISTANT	EVERGREEN	DECIDUOUS	
VINE									
CAMPSIS RADICANS	TRUMPET VINE	5 GAL	20'-0"	LOW	No	No	Yes	No	
SHRUB									
ACHILLEA MILLEFOLIUM 'MOONSHINE'	YARROW	1 GAL	2'-6"	LOW	Yes	Yes	Yes	No	
AGAVE ATTENUATA 'NOVA'	BLUE FOX TAIL AGAVE	5 GAL	3'-6"	LOW	No	Yes	Yes	No	
AGAVE VILMORINIANA	OCTOPUS AGAVE	5 GAL	4' 0"	LOW	No	Yes	Yes	No	
ANIGOZANTHOS 'BIG RED'	BIG RED KANGAROO PAW	1 GAL	2'-6"	LOW	No	No	Yes	No	
ANIGOZANTHOS 'HARMONY'	HARMONY KANGAROO PAW	1 GAL	2'-6"	LOW	No	No	Yes	No	
BERGENIA CRASSIFOLIA 'WINTERGLUT'	WINTER BLOOMING BERGENIA	1 GAL	2' 0"	MODERATE	No	Yes	Yes	No	
BRUGMANSIA 'FROSTY PINK'	ANGEL'S TRUMPET	15 GAL	6' 0"	MODERATE	No	Yes	Yes	No	
CAMELLIA 'SNOW FLURRY'	SNOW FLURRY CAMELLIA	15 GAL	5'-0"	MODERATE	No	Yes	Yes	No	
CAREX ELATA 'AUREA'	BOWLES GOLDEN SEDGE	1 GAL	2'-6"	MODERATE	No	No	Yes	No	
CAREX PRAEGRACILIS	CLUSTERED FIELD SEDGE	1 GAL	1'-6"	MODERATE	Yes	No	Yes	No	
CARPENTERIA CALIFORNICA 'ELIZABETH'	BUSH ANEMONE	5 GAL	4'-0"	MODERATE	Yes	Yes	Yes	No	
CESTRUM ELEGANS	PURPLE CESTRUM	5 GAL	8'-0"	MODERATE	No	No	Yes	No	
CHAENOMELES SPECIOSA 'DOUBLE TAKE'	FLOWER PEACH QUINCE	5 GAL	4'-6"	LOW	No	No	No	Yes	
CISTUS x PURPUREUS	ORCHID ROCKROSE	5 GAL	5'-0"	LOW	No	No	Yes	No	
DODONAEA VISCOSA 'PURPUREA'	PURPLE HOPSEED BUSH	1 GAL	8'-0"	LOW	No	Yes	Yes	No	
FEIJOA SELLOWIANA	PINEAPPLE GUAVA	15 GAL	10'-0"	MODERATE	No	Yes	Yes	No	
GARRYA ELLIPTICA 'EVIE'	EVIE'S SILK TASSEL	15 GAL	10'-0"	LOW	Yes	No	Yes	No	
GREVILLEA 'ROBYN GORDON'	ROBYN GORDON GREVILLEA	5 GAL	5'-0"	LOW	No	No	Yes	No	
HELIANTHEMUM 'WISLEY PINK'	WISLEY PINK SUNROSE	1 GAL	3'-0"	LOW	No	No	Yes	No	
HETEROMELES ARBUTIFOLIA	TOYON	15 GAL	6'-0"	LOW	Yes	No	Yes	No	
HYDRANGEA QUERCIFOLIA	OAKLEAF HYDRANGEA	15 GAL	4'-6"	MODERATE	No	No	No	Yes	
LANTANA CAMARA 'ROBPATRAI'	PATRIOT RAINBOW COMPACT LANTANA	1 GAL	1'-6"	LOW	No	Yes	Yes	No	
LAVANDULA X 'GROSSO'	GROSSO LAVENDER	1 GAL	2'-0"	LOW	No	Yes	Yes	No	
LEUCADENDRON 'HAWAII MAGIC'	MAGIC ROYAL HAWAIIAN CONEBUSH	5 GAL	4'-6"	LOW	No	No	Yes	No	
LEUCADENDRON 'SAFARI SUNSET'	SAFARI CONEBUSH	5 GAL	6' 0"	LOW	No	No	Yes	No	
LEUCOSPERMUM CORDIFOLIUM 'FLAME GIANT'	GIANT ORANGE PINCUSHION	5 GAL	4'-6"	LOW	No	No	Yes	No	
LEYMUS CONDENSATUS 'CANYON PRINCE'	CANYON PRINCE WILD RYE	1 GAL	4' 0"	LOW	Yes	No	Yes	No	
LIRIOPE MUSCARI 'BIG BLUE'	LILY TURF	1 GAL	1'-6"	MODERATE	No	Yes	Yes	No	
LOMANDRA LONGIFOLIA 'BREEZE'	DWARF MAT RUSH	1 GAL	2'-6"	LOW	No	Yes	Yes	No	
LOTUS BERTHELOTII	PARROT'S BEAK	1 GAL	1' 0"	LOW	No	No	Yes	No	
MAHONIA REPENS	CREEPING MAHONIA	5 GAL	3'-0"	LOW	Yes	No	Yes	No	
MIMULUS AURANTIACUS	BUSH MONKEY FLOWER	5 GAL	3'-0"	VERY LOW	Yes	Yes	Yes	No	
MYRICA CALIFORNICA	PACIFIC WAX MYRTLE	15 GAL	15'-0"	MODERATE	Yes	Yes	Yes	No	
PENNISETUM MASSAICUM 'RED BUNNY TAILS'	FOUNTAIN GRASS	1 GAL	2' 0"	LOW	No	No	Yes	No	
PENNISETUM SPATHIOLATUM	SLENDER VELDT GRASS	1 GAL	2'-0"	LOW	No	No	Yes	No	
PEROSKIA ATRIPLICIFOLIA	RUSSIAN SAGE	1 GAL	3'-6"	LOW	No	No	Yes	No	
PHLOMIS FRUITICOSA	JERUSALEM SAGE	5 GAL	3'-6"	LOW	No	No	Yes	No	
PHORMIUM 'PLATTS BLACK'	NEW ZEALAND FLAX	1 GAL	3'-0"	LOW	No	No	Yes	No	
PRUNUS CAROLINIANA 'COMPACTA'	COMPACT CAROLINA CHERRY LAUREL	15 GAL	7'-0"	LOW	No	Yes	Yes	No	
RIBES SANGUINEUM 'CLAREMONT'	FLOWERING CURRANT	5 GAL	6'-0"	LOW	Yes	Yes	No	Yes	
RIBES SPECIOSUM	FUCHSIA-FLOWERING GOOSEBERRY	5 GAL	5'-0"	LOW	Yes	Yes	No	Yes	
ROSMARINUS 'BLUE SPIRES'	BLUE SPIRES ROSEMARY	5 GAL	3'-6"	LOW	No	No	Yes	No	
SALVIA CLEVELANDII 'ALLEN CHICKERING'	CLEVELAND SAGE	5 GAL	4'-0"	LOW	No	No	Yes	No	
SALVIA MEXICANA 'LIMELIGHT'	MEXICAN SAGE	5 GAL	3'-0"	MODERATE	No	No	Yes	No	
SALVIA OFFICIANALIS 'PURPUREA'	PURPLE SAGE	1 GAL	2'-0"	LOW	No	No	Yes	No	
SANTOLINA CHAMAECYPARISSUS	LAVENDER COTTON	1 GAL	2'-6"	LOW	No	Yes	Yes	No	
STACHYS BYZANTINA 'BIG EARS'	LAMB'S EARS	1 GAL	3'-0"	LOW	Yes	Yes	Yes	No	
TEUCRIUM CHAMAEDRYIS	GERMANDER	1 GAL	2'-6"	LOW	No	No	Yes	No	
TEUCRIUM FRUITICANS	BUSH GERMANDER	5 GAL	4'-0"	LOW	No	No	Yes	No	
VACCINIUM OVATUM	EVERGREEN HUCKLEBERRY	5 GAL	3'-0"	MODERATE	Yes	No	Yes	No	
WOODWARDIA FIMBRIATA	GIANT CHAIN FERN	5 GAL	5'-0"	MODERATE	Yes	Yes	Yes	No	

NOTE: ALL SHRUBS OUTSIDE THE DEER FENCE ARE TO BE SELECTED TO BE AS DEER RESISTANT AS POSSIBLE

Marin Art & Garden Center

Phase One Project

30 Sir Francis Drake Blvd. Ross, CA

APN: 072-231-01, 072-231-02, 072-231-23

072-191-01, 072-242-09

PGAdesign

LANDSCAPE ARCHITECTS

444 17TH STREET

OAKLAND, CA 94612

510.465.1284

ARCHITECT / ENGINEER STAMP

Project Status		
ISSUE / REVISION		
Date	Description	No.

PROJECT NO.	
	200017
DATE	
	5/5/2023
SCALE	
SHEET TITLE	
	PLANT SCHEDULE

SHEET NO.

L201.1

C:\Archid Broms Design 2015\ All Rights Reserved

RIPARIAN TREES



ACER MACROPHYLLUM



QUERCUS LOBATA



ACER CIRCINATUM

PARKING LOT TREES



QUERCUS SUBER



QUERCUS HYPOLEUCOIDES



QUERCUS 'REGAL PRINCE'

TREES THROUGHOUT THE SITE



QUERCUS HYPOLEUCOIDES



QUERCUS LOBATA



LYONOTHAMNUS FLOR.
ASPENIIFOLIUS



ARBUTUS 'MARINA'



MAGNOLIA 'LITTLE GEM'



X CHITALPA
TASHKENTENSIS



SEARSIA LANCEA

ALLEE ENTRANCE TREE



ULMUS 'MORTON STALWART'



ALT 1: ACER MACROPHYLLUM




ALT 2: TILIA TOMENTOSA
'STERLING'

STORMWATER TREES



QUERCUS SUBER

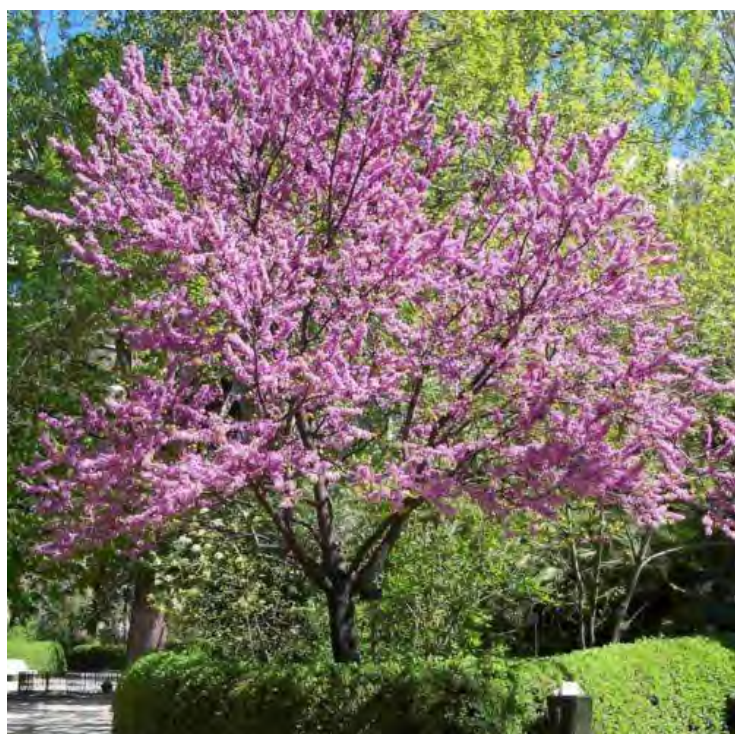

CERCIS OCCIDENTALIS

SPECIMEN TREES



CHIRANTHODENDRON
PENTADACTYLON



PARROTIA PERSICA



QUILLAJA SAPONARIA



CORNUS CAPITATA
'MOUNTAIN MOON'



CERCIS CANADENSIS VAR. TEXENSIS



CHIONANTHUS RETUSUS

Marin Art & Garden Center
Phase One Project
30 Sir Francis Drake Blvd. Ross, CA
APN: 072-231-01, 072-231-02, 072-231-23
072-191-01, 072-242-09

PGAdesign
LANDSCAPE ARCHITECTS

444 17TH STREET
OAKLAND, CA 94612
510.465.1284

ARCHITECT / ENGINEER STAMP

Project Status		
ISSUE / REVISION		
Date	Description	No.

PROJECT NO.	200017
DATE	5/5/2023
SCALE	
SHEET TITLE	TREE PALETTE

SHEET NO.
L201.2

C:\Farchild Broms Design 2015\ All Rights Reserved

DESIGN REVIEW PLANS

FOR

MARIN ART & GARDEN CENTER

ROSS, CALIFORNIA

ABBREVIATIONS

AB	AGGREGATE BASE	L	LENGTH
AC	ASPHALTIC CONCRETE	LF	LINEAL FEET
AD	AREA DRAIN	LFF	LOWER FINISHED FLOOR
ADU	ACCESSORY DWELLING UNIT	LIP	LIP OF GUTTER
APPROX	APPROXIMATE	LP	LOW POINT
BFP	BACK FLOW PREVENTOR	LT	LEFT
BC	BEGIN HORIZONTAL CURVE	MAX	MAXIMUM
B COR	BUILDING CORNER	MH	MANHOLE
BLDG	BUILDING	MIN	MINIMUM
BM	BENCH MARK	MISC	MISCELLANEOUS
BNDY	BOUNDARY	NG	NATURAL GROUND
BSW	BACK OF SIDEWALK	NIC	NOT INCLUDED IN CONTRACT
BVC	BEGIN VERTICAL CURVE	NTS	NOT TO SCALE
BVCE	BEGIN VERTICAL CURVE ELEVATION	OH	OVERHEAD
BW	BOTTOM OF WALL	PG&E	PACIFIC GAS & ELECTRIC
CATV	CABLE TELEVISION	P/L PL	PROPERTY LINE
CB	CATCH BASIN	PP	POWER POLE
C&G	CURB & GUTTER	PRO	PROPOSED
CL	CLASS	PVMT	PAVEMENT
C/L	CENTERLINE	R	RADIUS
CMP	CORRUGATED METAL PIPE	REF	REFERENCE
CO	CLEANOUT	REINF	REINFORCED
CONC	CONCRETE	REQ'D	REQUIRED
CONST	CONSTRUCTION	RET WALL	RETAINING WALL
CONT	CONTINUOUS	RT	RIGHT
CU FT, CF	CUBIC FEET	R/W, ROW	RIGHT OF WAY
CY	CUBIC YARDS	SCH	SCHEDULE
DI	DROP INLET	SD	STORM DRAIN
DIA	DIAMETER	SDMH	STORM DRAIN MANHOLE
DMA	DRAINAGE MANAGEMENT AREA	SDCO	STORM DRAIN CLEANOUT
DS	DOWNSPOUT	SF	SQUARE FEET
DWG	DRAWING	SS	SANITARY SEWER
DWY, D/W	DRIVEWAY	SSCO	SANITARY SEWER CLEAN OUT
EC	END HORIZONTAL CURVE	SSMH	SANITARY SEWER MANHOLE
EG	EXISTING GRADE	STA	STATION
EL, ELEV	ELEVATION	STD	STANDARD
ELEC	ELECTRIC	SW, S/W, SWK	SIDEWALK
EP	EDGE OF PAVEMENT	TB OR TOB	TOP OF BANK
ESMT	EASEMENT	TC	TOP OF CURB
EVC	END VERTICAL CURVE	TELE OR TEL	TELEPHONE
EVCE	END VERTICAL CURVE ELEVATION	TEMP	TEMPORARY
EXIST, EX, (E)	EXISTING	TOE	TOE OF BANK
FG	FINISH GRADE	TS	TURNING STRUCTURE
FF	FINISH FLOOR	TRANS	TRANSFORMER
FH, HYD	FIRE HYDRANT	TW OR TOW	TOP OF WALL
FL, INV	FLOWLINE	TYP	TYPICAL
FS	FINISHED SURFACE	UTIL	UTILITY
G	GAS MAIN	VAR	VARIES
GB	GRADE BREAK	VC	VERTICAL CURVE
GFF	GARAGE FINISHED FLOOR	VERT	VERTICAL
GR	GRATE	W, WTR	WATER LINE
H	HEIGHT	WM	WATER METER
HP	HIGH POINT		
JP	JOINT POLE		
JT	JOINT TRENCH		

SYMBOLS LEGEND

PROPERTY LINE	---
LOT LINE	---
CENTERLINE	---
EASEMENT LINE	---
PERIMETER OF BUILDING	---
CONTOUR & ELEVATION	35
CUT/FILL; DAYLIGHT LINE	---
DRAINAGE SWALE	---
SIDEWALK	---
PAVEMENT	---
CONCRETE	---
GRAVEL PATH	---
RETAINING WALL	---
ROCK WALL	---
WALL HEIGHT	4
ELECTRIC LINE	E
GAS LINE	G
JOINT TRENCH	JT
OVERHEAD LINE	OH
WATER LINE	W
SANITARY SEWER LINE	SS
STORM DRAIN LINE	SD
STORM DRAIN SUBDRAIN	SD SUB
TRENCH DRAIN	---
CATCH BASIN (CURB INLET)	---
DROP INLET	---
AREA DRAIN	---
DOWNSPOUT	DS
STORM DRAIN MANHOLE	SD
SANITARY SEWER MANHOLE	SS
CLEANOUT	CO
GUY	---
POWER POLE	P
JOINT UTILITY POLE	JP
JOINT POLE W/STREET LIGHT	JP
STREET LIGHT	---
FIRE HYDRANT	---
WATER METER	W
SIGN	---
SPOT ELEVATION	x 100.00
DIRECTION OF FLOW	---
SURVEY CONTROL POINT	---
CENTERLINE MONUMENT	---
PEDESTRIAN RAMP	---
TREE SYMBOL & DRIP LINE	---
DETAIL REFERENCE	A1
SHEET NUMBER	L20

GENERAL NOTES

- All work and materials shall conform to the Cities and County of Marin Standard Plans and Specifications, and the State of California Standard Plans and Specifications, where applicable.
- The contractor shall notify the Town of Ross's Department of Public Works 48 hours prior to starting any work.
- The contractor shall obtain applicable permits from the issuing agencies prior to commencing any work.
- Tarnoff Engineering Corporation shall not be responsible for any unauthorized changes to, or uses of these plans. The contractor shall assume complete responsibility for any and all changes to these plans without the written authorization of Tarnoff Engineering Corporation.
- All changes to the plans must be in writing, and must be approved by Tarnoff Engineering Corporation.
- The topographic information shown on these plans is provided by others. Tarnoff Engineering Corporation makes no warranties, either expressed or implied, as to the accuracy of this data. The Contractor shall be responsible for notifying Tarnoff Engineering Corporation if there any topographic discrepancies that impact the plan design or the constructability of any planned improvement.
- The location of existing utilities shown on these plans is approximate only. The type, size, depth, and location of all existing utilities should be verified by the contractor prior to commencing any site work, including demolition. If the actual location of any utility is different from what is shown on the plans, and impacts the design or constructability of any planned improvement, the Contractor shall notify Tarnoff Engineering Corporation so that an alternate solution can be approved.
- All work shall be constructed in compliance with the project geotechnical report, including all letters and recommendations.

CONSTRUCTION NOTES

- The project engineer and geotechnical engineer shall be given minimum 48 hours' notice for any required inspection.
- No grading allowed between October 1 and April 1 without written consent from the authorizing agency.
- All permanent embankments shall be constructed at slopes of 2:1 or flatter, or as directed by the project geotechnical engineer.
- All tops and toes of graded embankments shall be rounded.
- All embankments and graded areas shall be treated with erosion control measures (per details in this plan set, or as directed by agency officials) by October 1, and maintained until April 1. Sediment control is required year-round to prevent offsite tracking or release of airborne particles.
- Dust control must be maintained at all times. Watering or covering graded areas, sweeping, and all other Best Management Practices must be maintained onsite. No silt, dirt, mud, or debris may accumulate in the public right of way.
- All excess materials must be stockpiled and covered properly, or placed at an approved fill site.
- The contractor is responsible for matching streets, surrounding landscape, and other improvements with a smooth transition – be it for grading, paving, curbs, gutters, sidewalks, etc. Contractor shall avoid abrupt or apparent grade changes, cross slopes, low spots (except for where intended), or hazardous conditions.
- All trees to be saved shall be protected per landscape architect or arborist details.
- If any archeological, historical, or paleontological materials are uncovered, discovered, or otherwise detected or observed during project grading and construction operations, work will cease immediately within the vicinity of the discovery until a qualified archeologist can be brought to the site for an assessment of the resources.
- Any subdrain information shown on these plans is for informational purposes only. Subdrain placement and construction shall adhere to the recommendations of, and direction from the project geotechnical engineer.
- All private sanitary sewer and storm drain pipe shall be PVC SDR-35 with water-tight gasketed joints, or approved equal. Private large diameter storm drain pipe shall be Hancor N-12 HDPE pipe, or equal.
- Stationing is generally along roadway or driveway centerline, unless otherwise shown or indicated.
- Curb return radii and data are to the face of curb.
- Lengths of utility pipes are horizontal distances from center to center of structure, rounded to the nearest tenth of a foot.
- Traffic control during construction shall comply with the California Manual on Uniform Traffic Control Devices (CMUTCD).
- Signing and Striping shall be in accordance with the applicable details from the CMUTCD, latest edition.
- Manhole, grate, and rim elevations are approximate only. The contractor shall be responsible for adjusting rims and covers to match finished grade.
- Best Management Practices must be applied at all times during construction.

SHEET INDEX

- C1.0 TITLE SHEET, NOTES & LEGEND
C2.0 PRELIMINARY GRADING & DRAINAGE PLAN

Marin Art & Garden Center
Phase One Project

30 Sir Francis Drake Blvd. Ross, CA
APN: 072-231-01, 072-231-02, 072-231-23
072-191-01, 072-242-09



1442 A Walnut St. #428
Berkeley, CA 94709
415.279.5996
www.tarnoffengineering.com

Prepared under the Direction of:



ISSUE / REVISION		
Date	Description	No.
10/20/22	STRG CMTE	1
11/01/22	DR SUBMITTAL	2
05/05/23	DR RESUBMITTAL	3


PROJECT NO. 2136

DATE 01 November, 2022

SCALE NONE


SHEET TITLE
CIVIL PLANS
COVER SHEET

SHEET NO.
C1.0

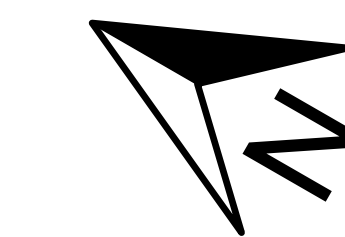

0 40 80
SCALE 1" = 40' FEET

Marin Art & Garden Center
Phase One Project
30 Sir Francis Drake Blvd. Ross, CA
APN: 072-231-01, 072-231-02, 072-231-23
072-191-01, 072-242-09

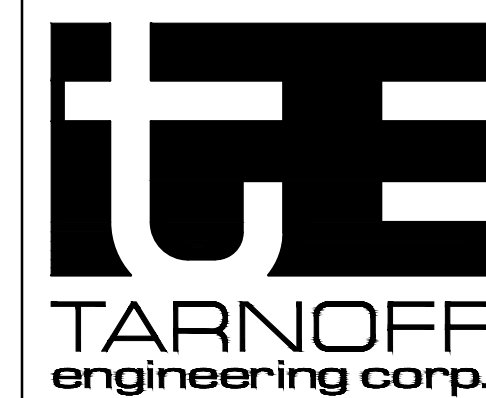

1442 A Walnut St. #428
Berkeley, CA 94709
415.279.5996
www.tarnoffengineering.com

Prepared under the Direction of:



Michael L. Tarnoff
RCE 48596 Exp. 06/30/2024

ISSUE / REVISION		
Date	Description	No.
10/20/22	STRG CMTE	1
11/01/22	DR SUBMITTAL	2
05/05/23	DR RESUBMITTAL	3

PROJECT NO. 2136

DATE 01 November, 2022

SCALE 1" = 40'

SHEET TITLE
**PRELIM GRADING &
DRAINAGE PLAN**

SHEET NO.

C2.0

© Tarnoff Engineering Corporation | All Rights Reserved


PO BOX 1528
SAN ANSELMO, CA 94960
415.459.8699

PLANNING SUBMITTAL		
ISSUE / REVISION		
Date	Description	No.

SHEET TITLE

A000

© Fairchild Broms Design 2015 | All Rights Reserved

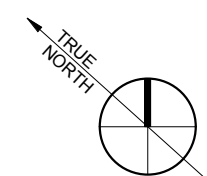

EXISTING SITE PLAN /
BUILDING DEMOLITION

SCALE: 1" = 40'-0"

Marin Art & Garden Center
Phase One Project

30 Sir Francis Drake Blvd. Ross, CA
APN: 072-231-23, 072-191-01, 072-242-09

Fairchild
Broms
Design

PO BOX 1528
SAN ANSELMO, CA 94960
415.459.8699

ARCHITECT / ENGINEER STAMP

PLANNING SUBMITTAL

ISSUE / REVISION		
Date	Description	No.

PROJECT NO. 200017

DATE 05.05.2023

SCALE 1" = 40'-0"

SHEET TITLE


PROPOSED SITE
PLAN


SHEET NO.

A100

© Fairchild Broms Design 2015 | All Rights Reserved



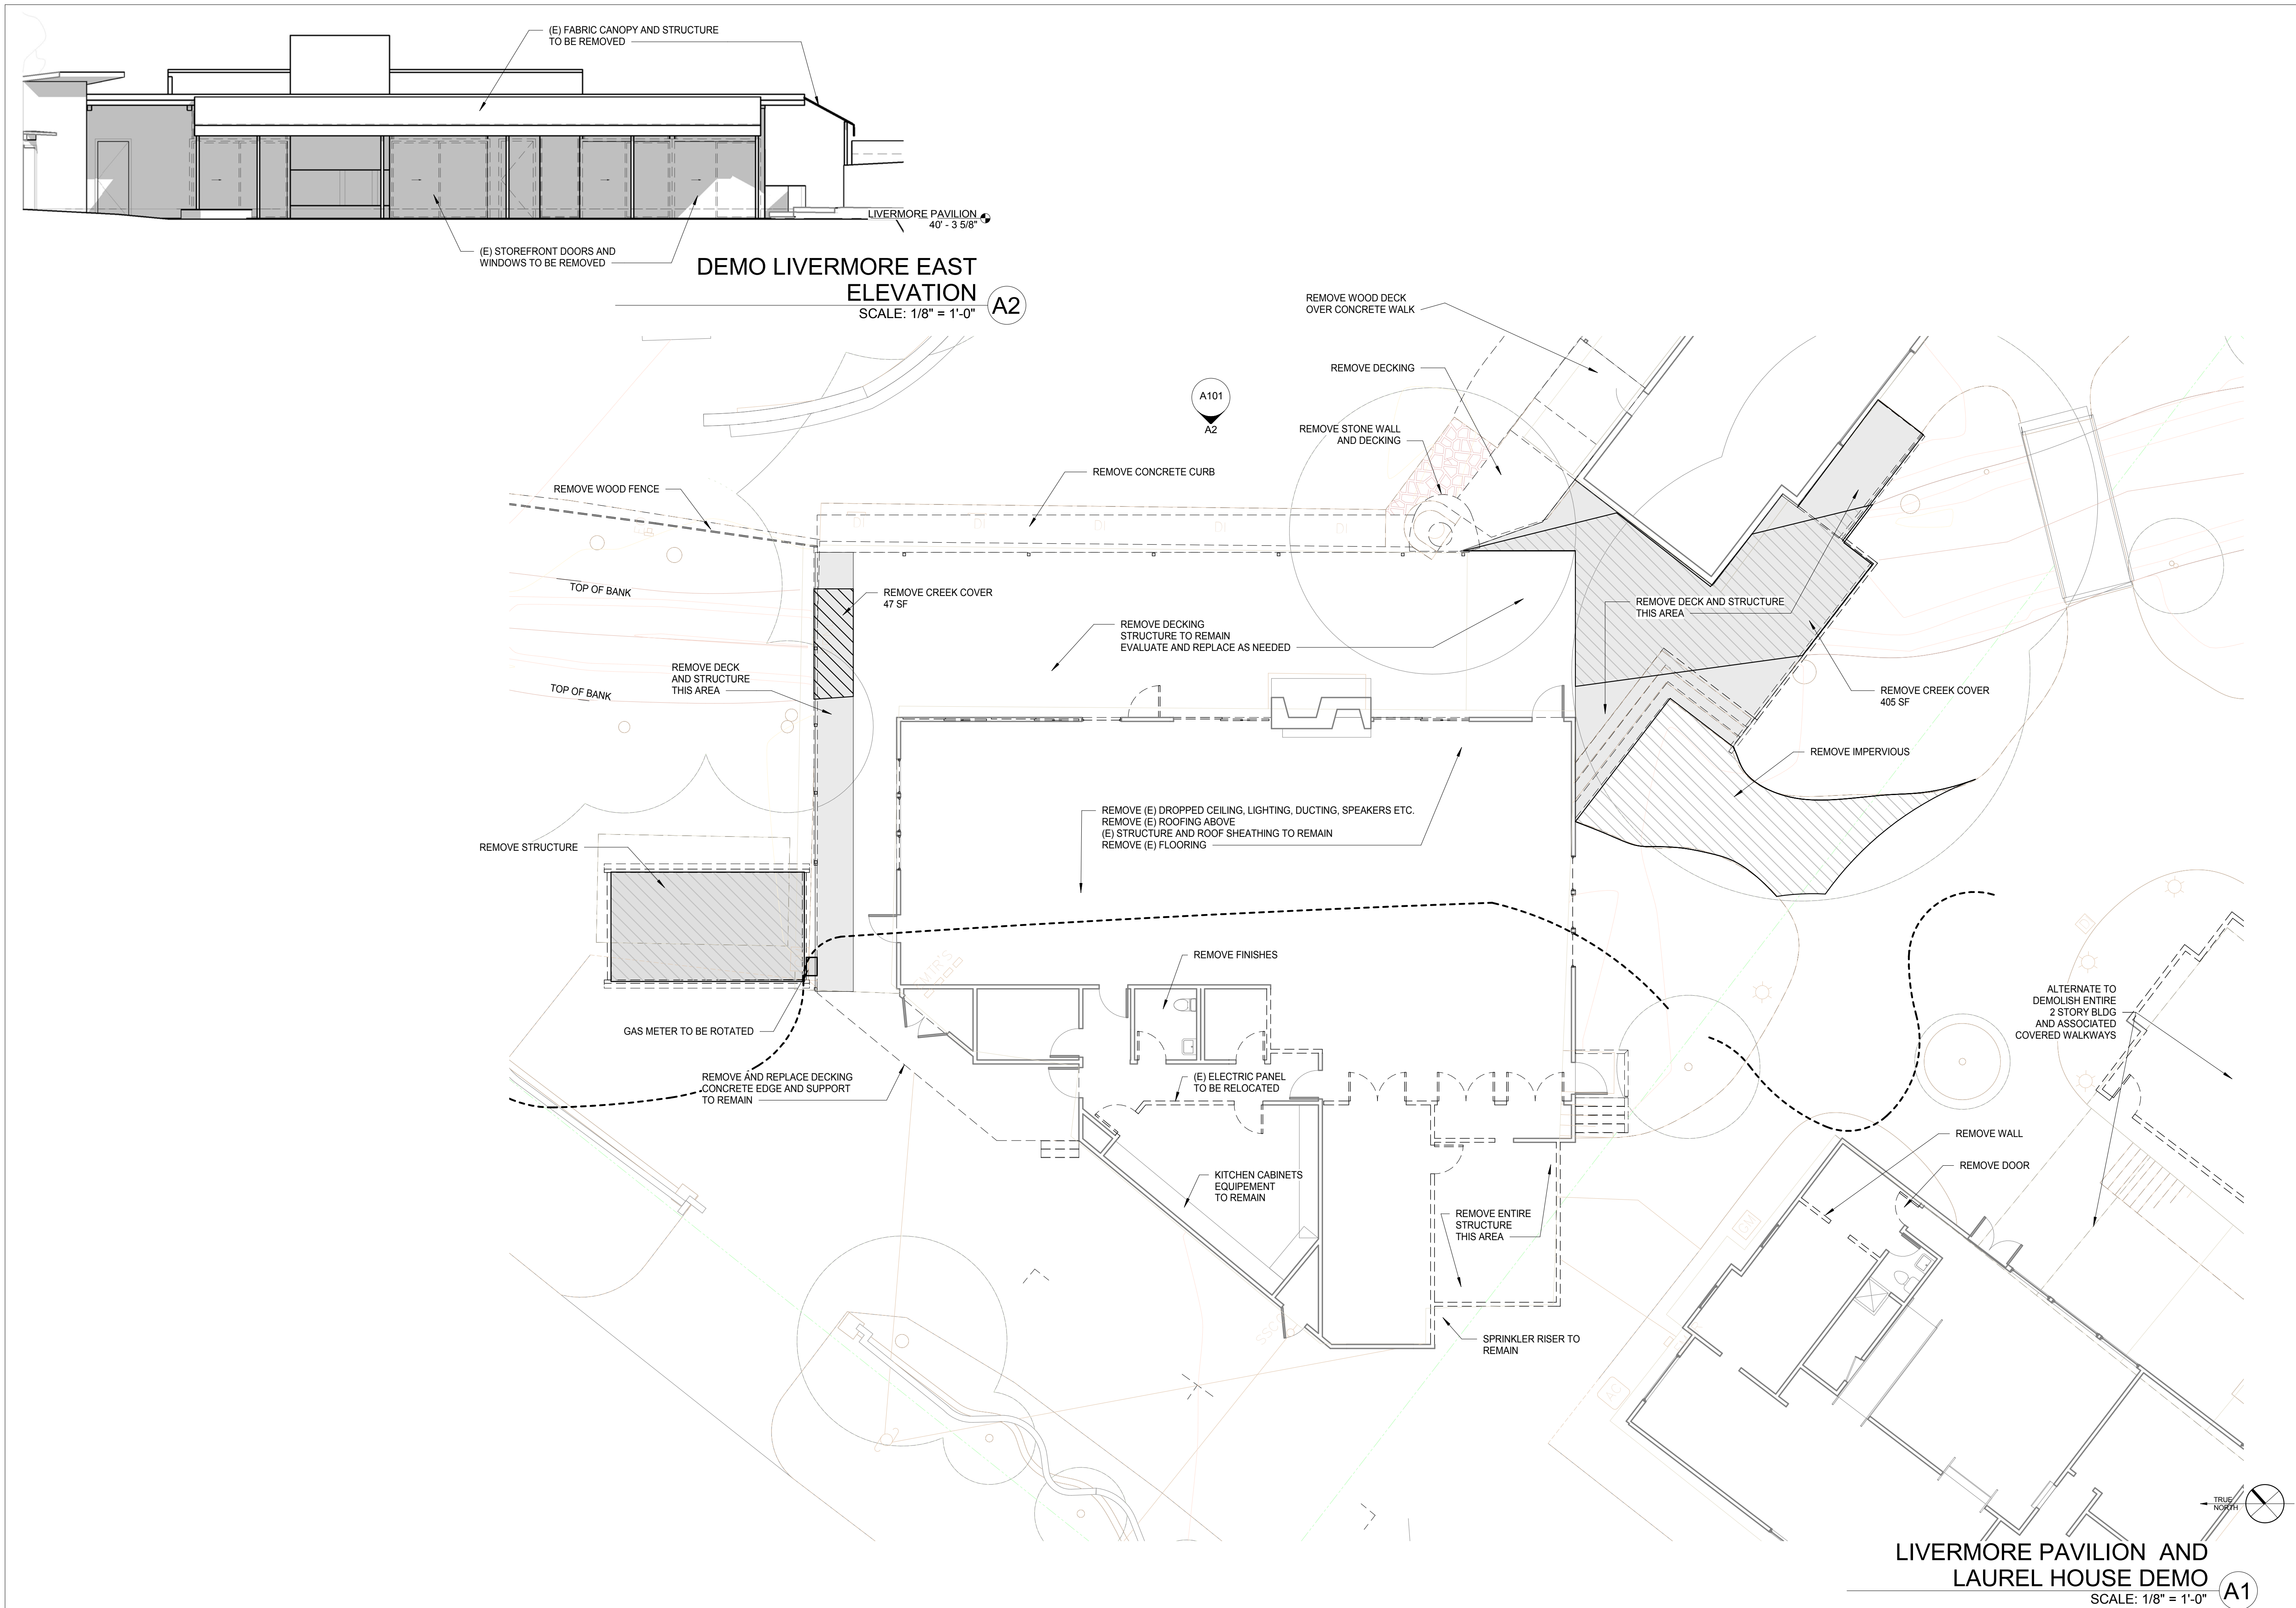

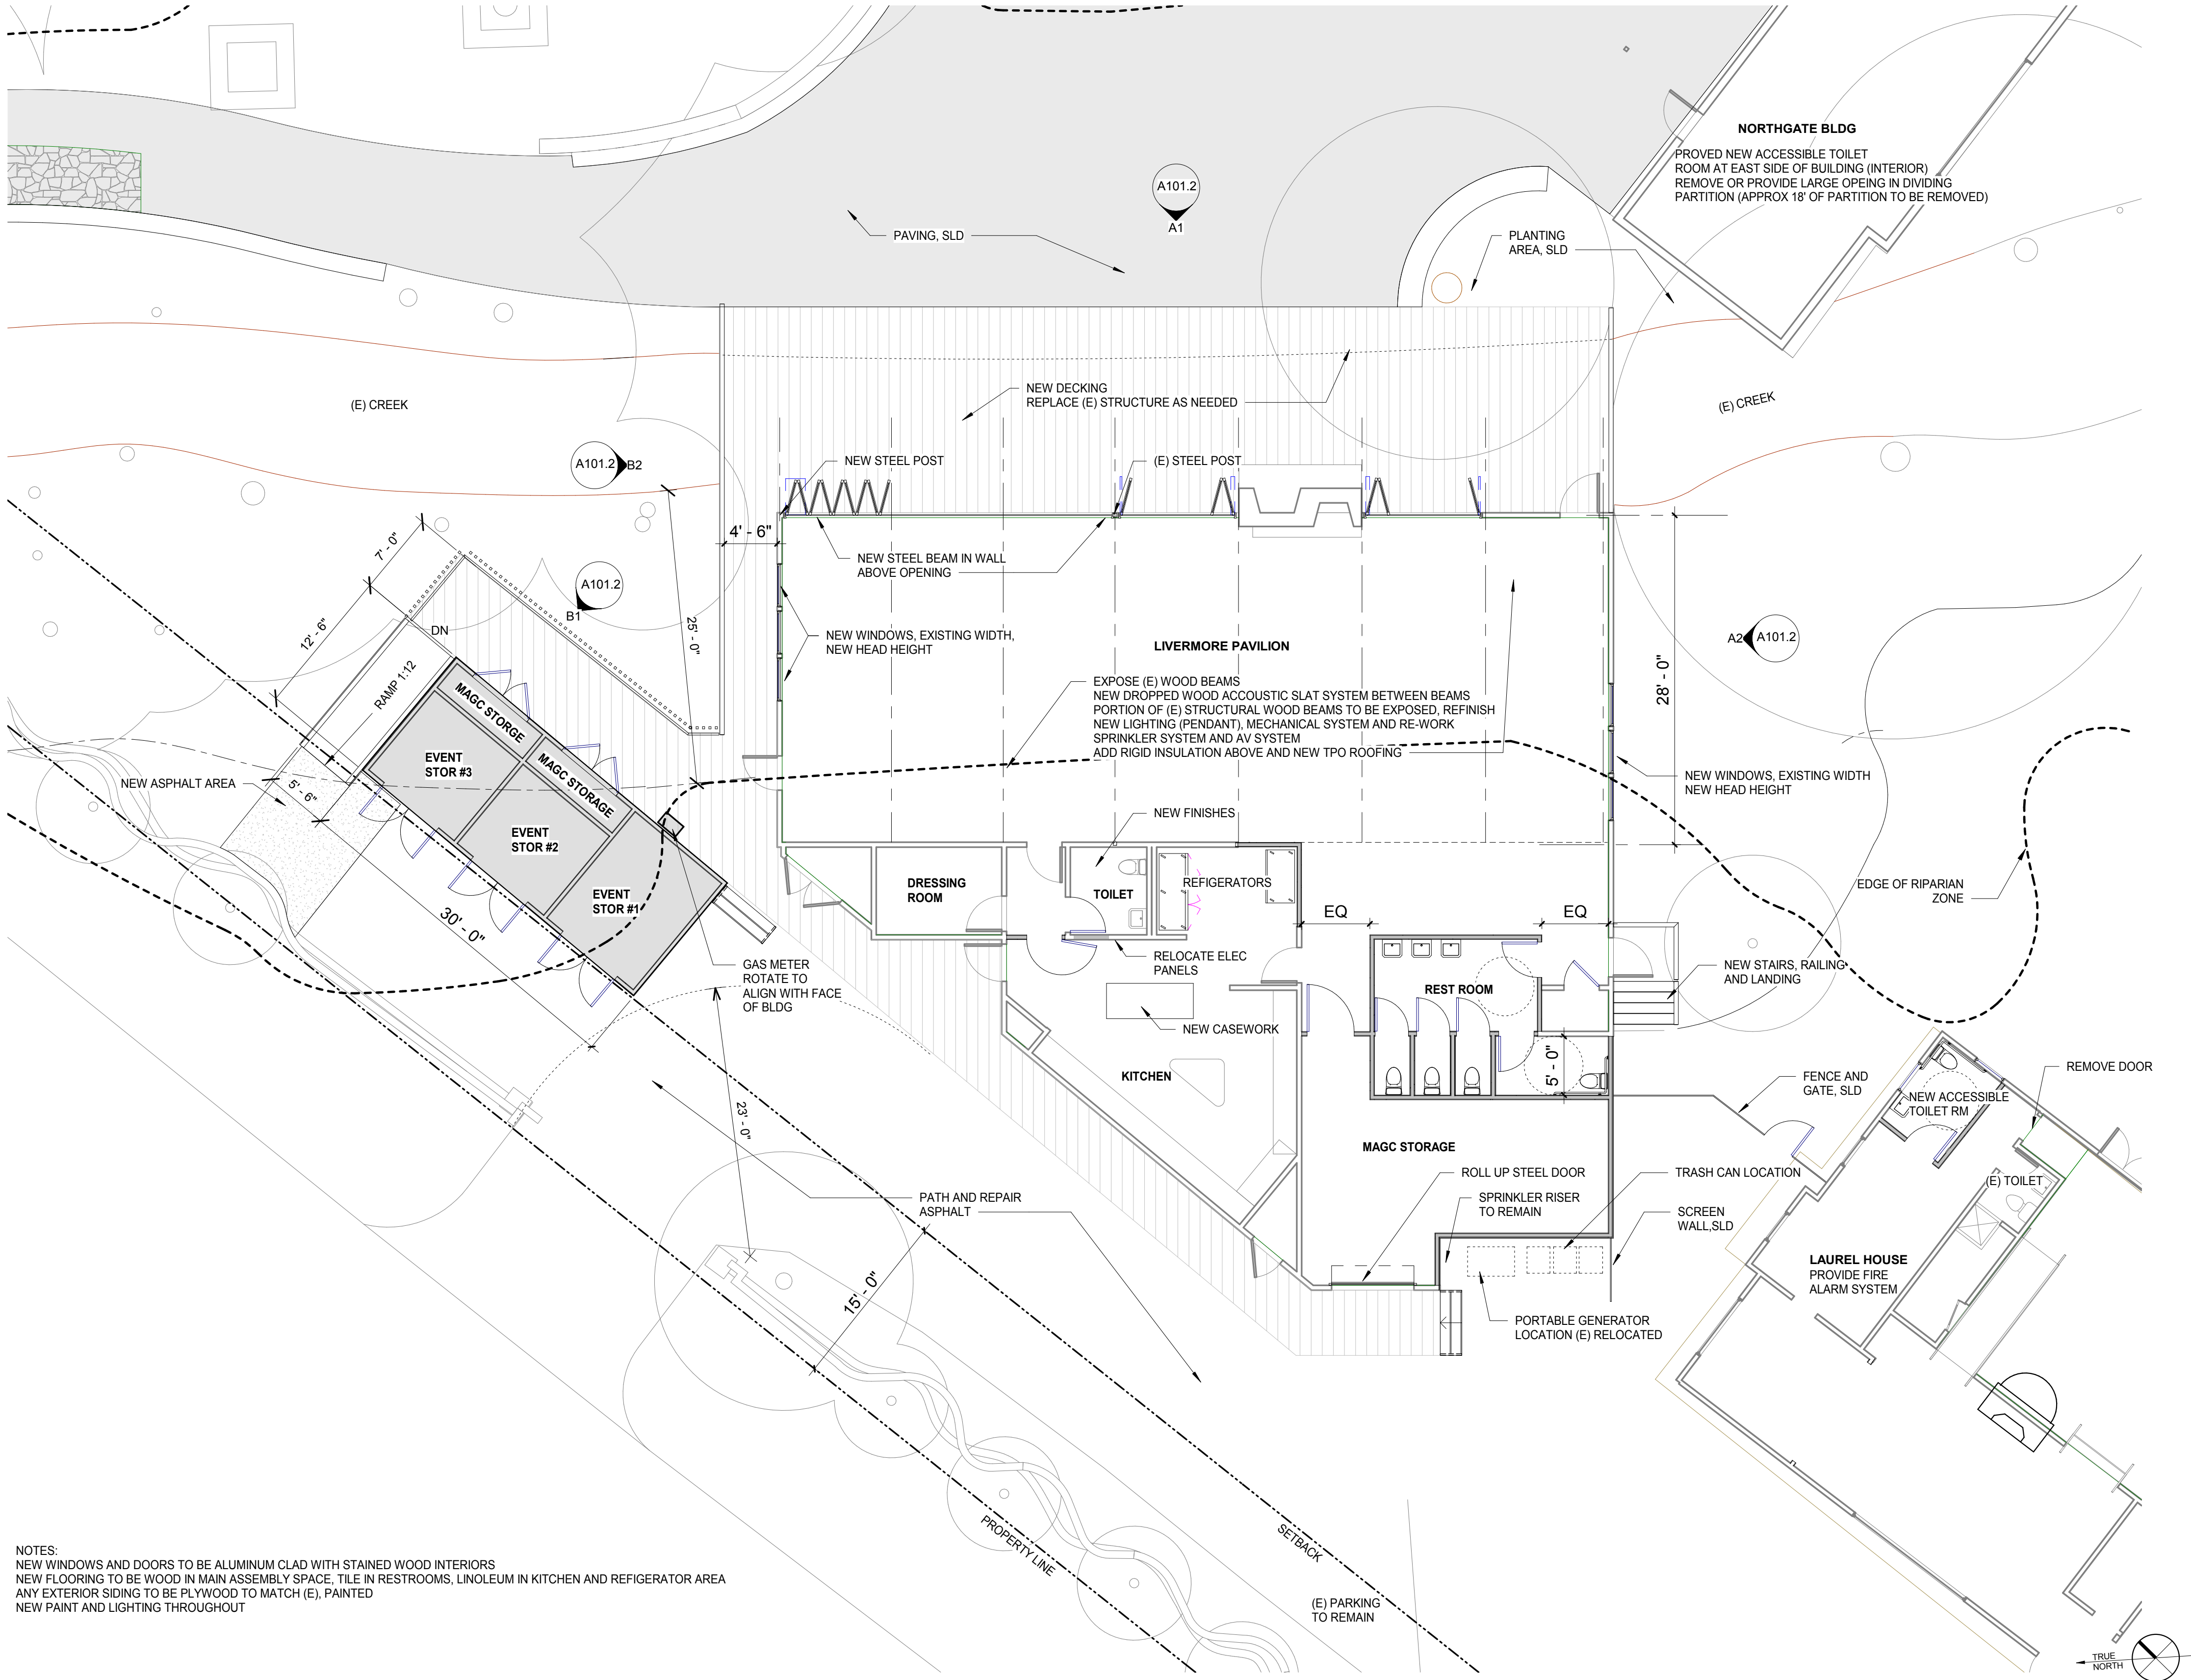

NOTES:
NEW WINDOWS AND DOORS TO BE ALUMINUM CLAD WITH STAINED WOOD INTERIORS
NEW FLOORING TO BE WOOD IN MAIN ASSEMBLY SPACE, TILE IN RESTROOMS, LINOLEUM IN KITCHEN AND REFRIGERATOR AREA
ANY EXTERIOR SIDING TO BE PLYWOOD TO MATCH (E), PAINTED
NEW PAINT AND LIGHTING THROUGHOUT

LIVERMORE PAVILION AND
LAUREL HOUSE
SCALE: 1/8" = 1'-0" A1

Marin Art & Garden Center
Phase One Project
30 Sir Francis Drake Blvd. Ross, CA
APN: 072-231-23, 072-191-01, 072-242-09

Fairchild
Broms
Design

PO BOX 1528
SAN ANSELMO, CA 94960
415.459.8699

ARCHITECT / ENGINEER STAMP


PLANNING SUBMITTAL		
ISSUE / REVISION		
Date	Description	No.

PROJECT NO.	200017
DATE	05.05.2023
SCALE	1/8" = 1'-0"
SHEET TITLE	


LIVERMORE &
LAUREL HOUSE
SHEET NO.
A101.1
C:\Fairchild Broms Design 2015\ All Rights Reserved




LIVERMORE - EXISTING
SCALE: D1

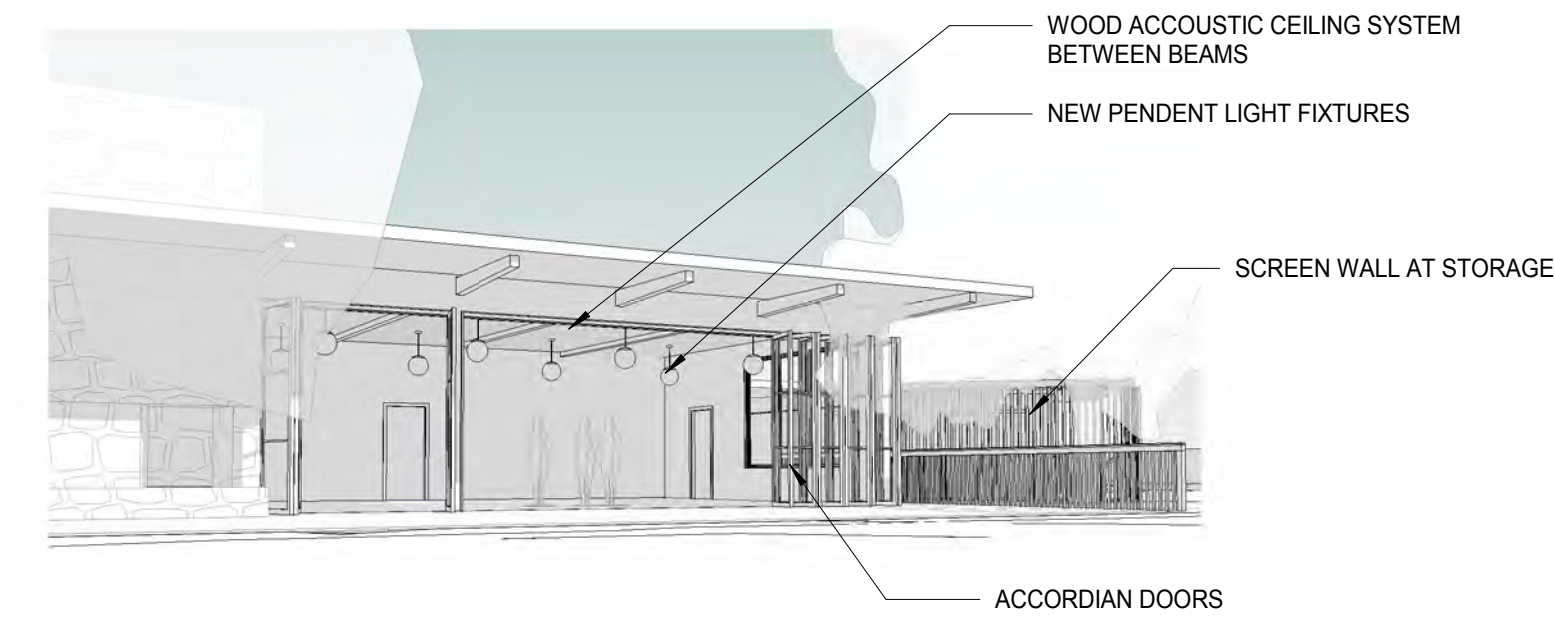

LIVERMORE - PROPOSED
SCALE: C1

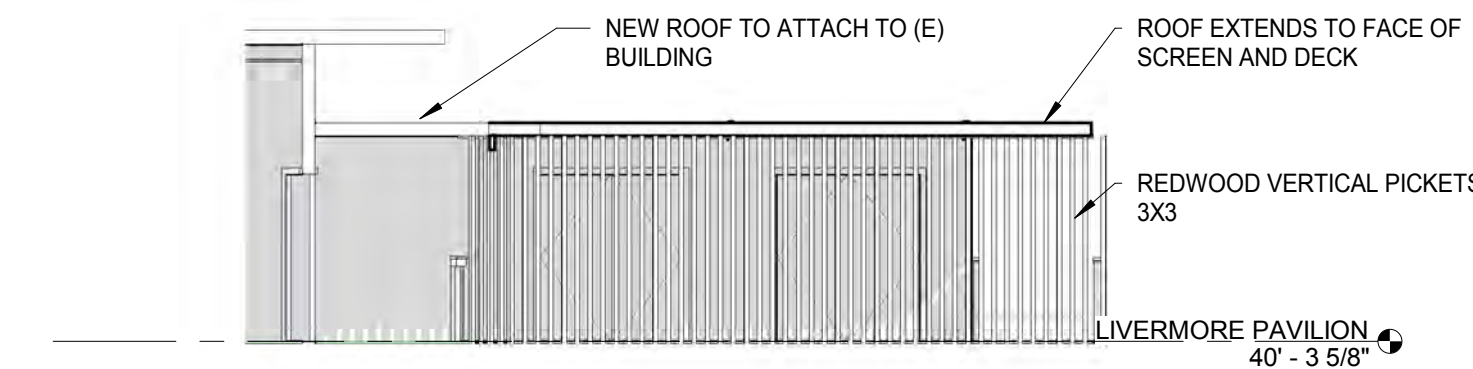


STORAGE / SCREEN
SCALE: 1/8" = 1'-0" B1

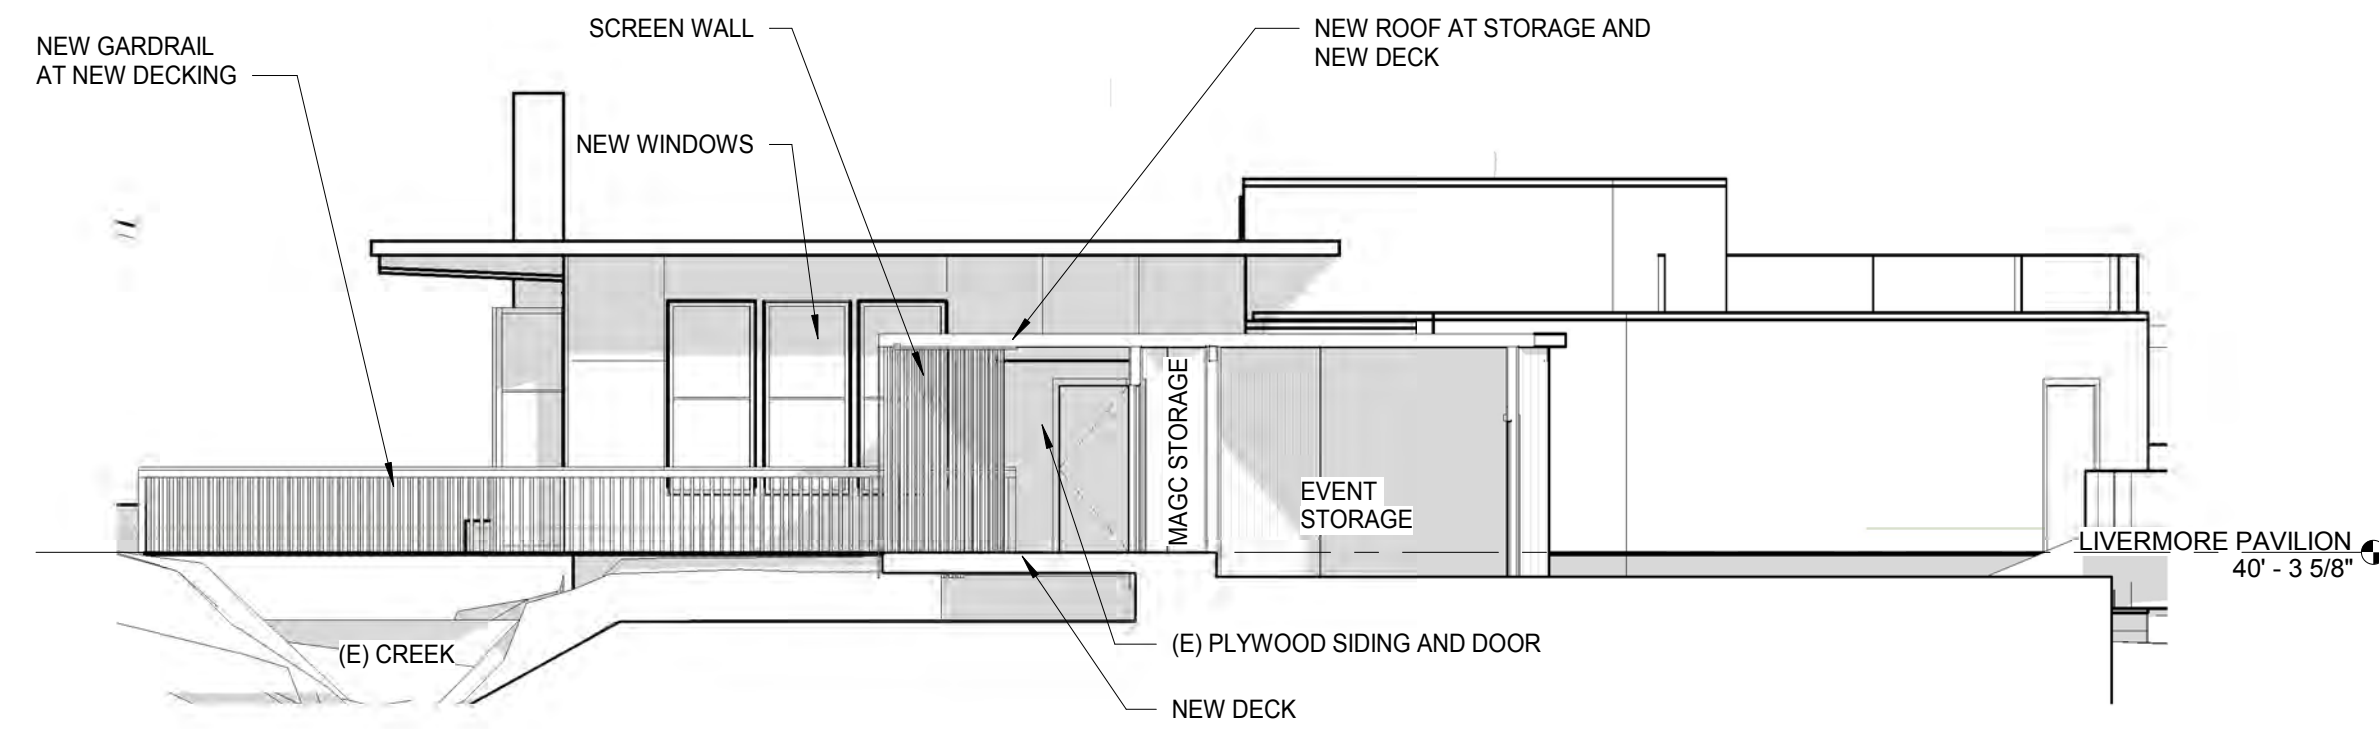


NORTH ELEVATION / SECTION
AT STORAGE
SCALE: 1/8" = 1'-0" B2




SOUTH ELEVATION
SCALE: 1/8" = 1'-0" A2

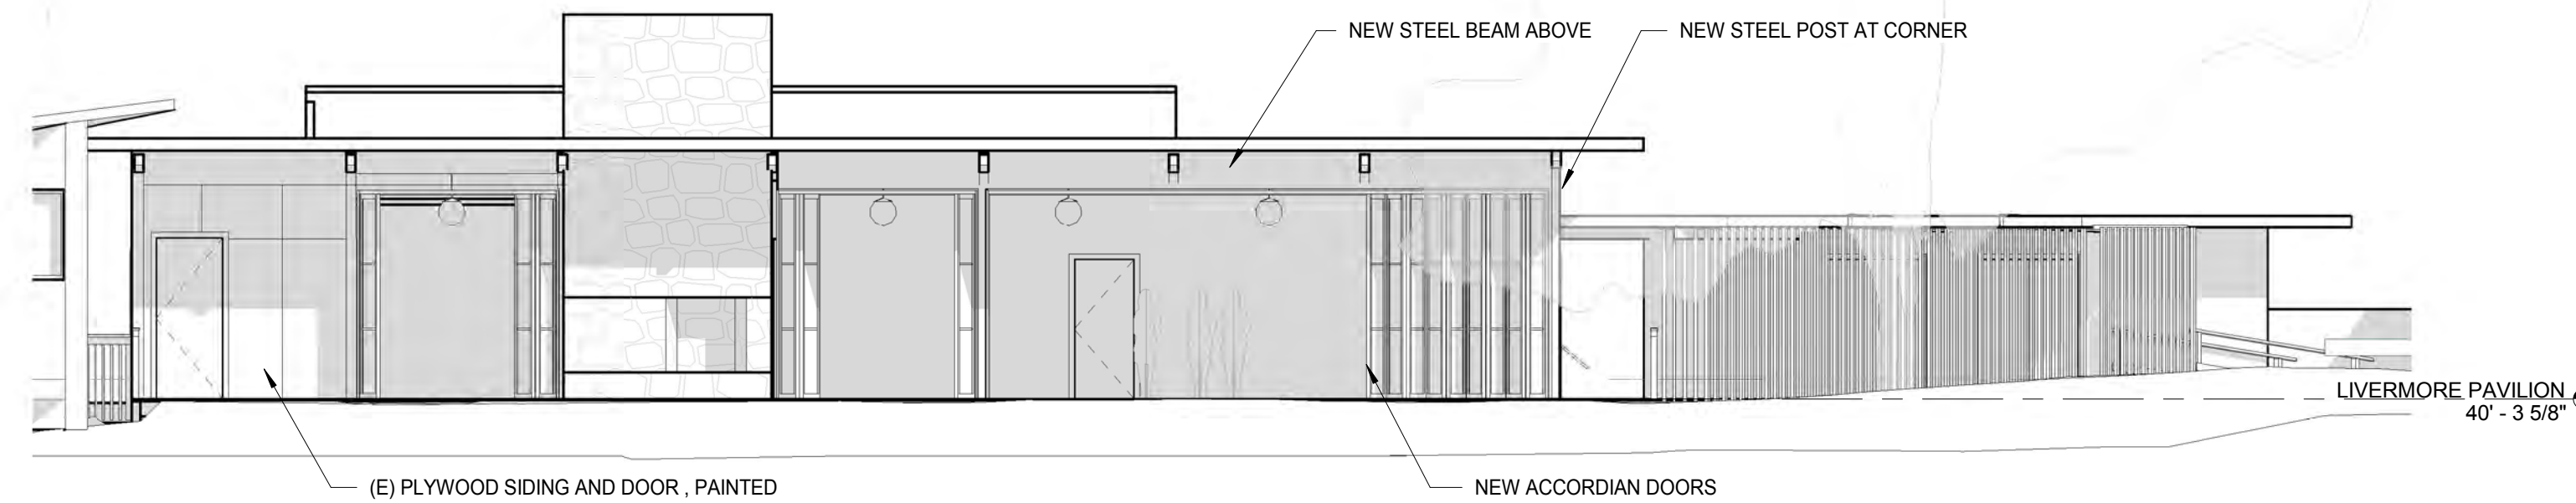


EAST ELEVATION
SCALE: 1/8" = 1'-0" A1

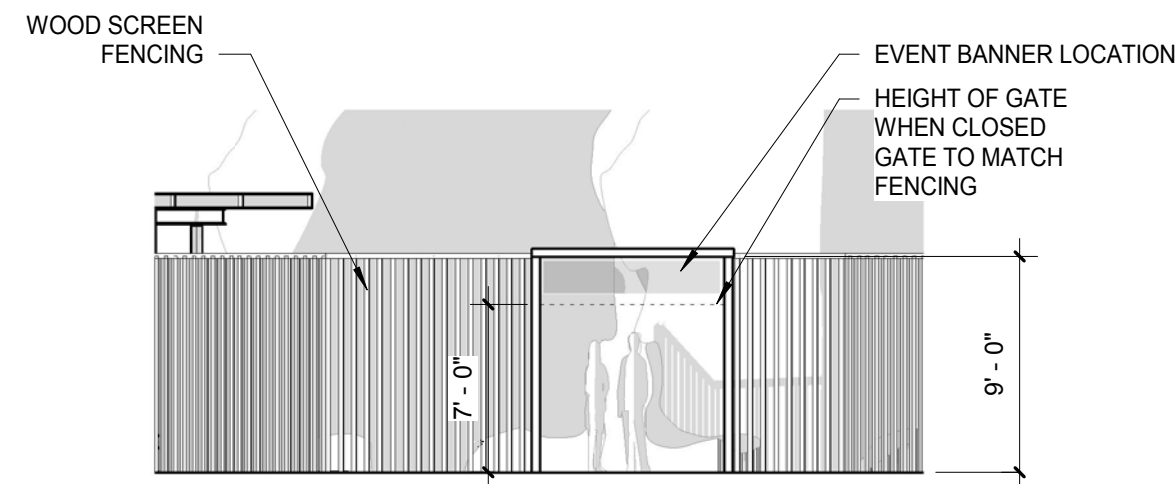


CELEBRATION GATE
SCALE: 1/8" = 1'-0" C2

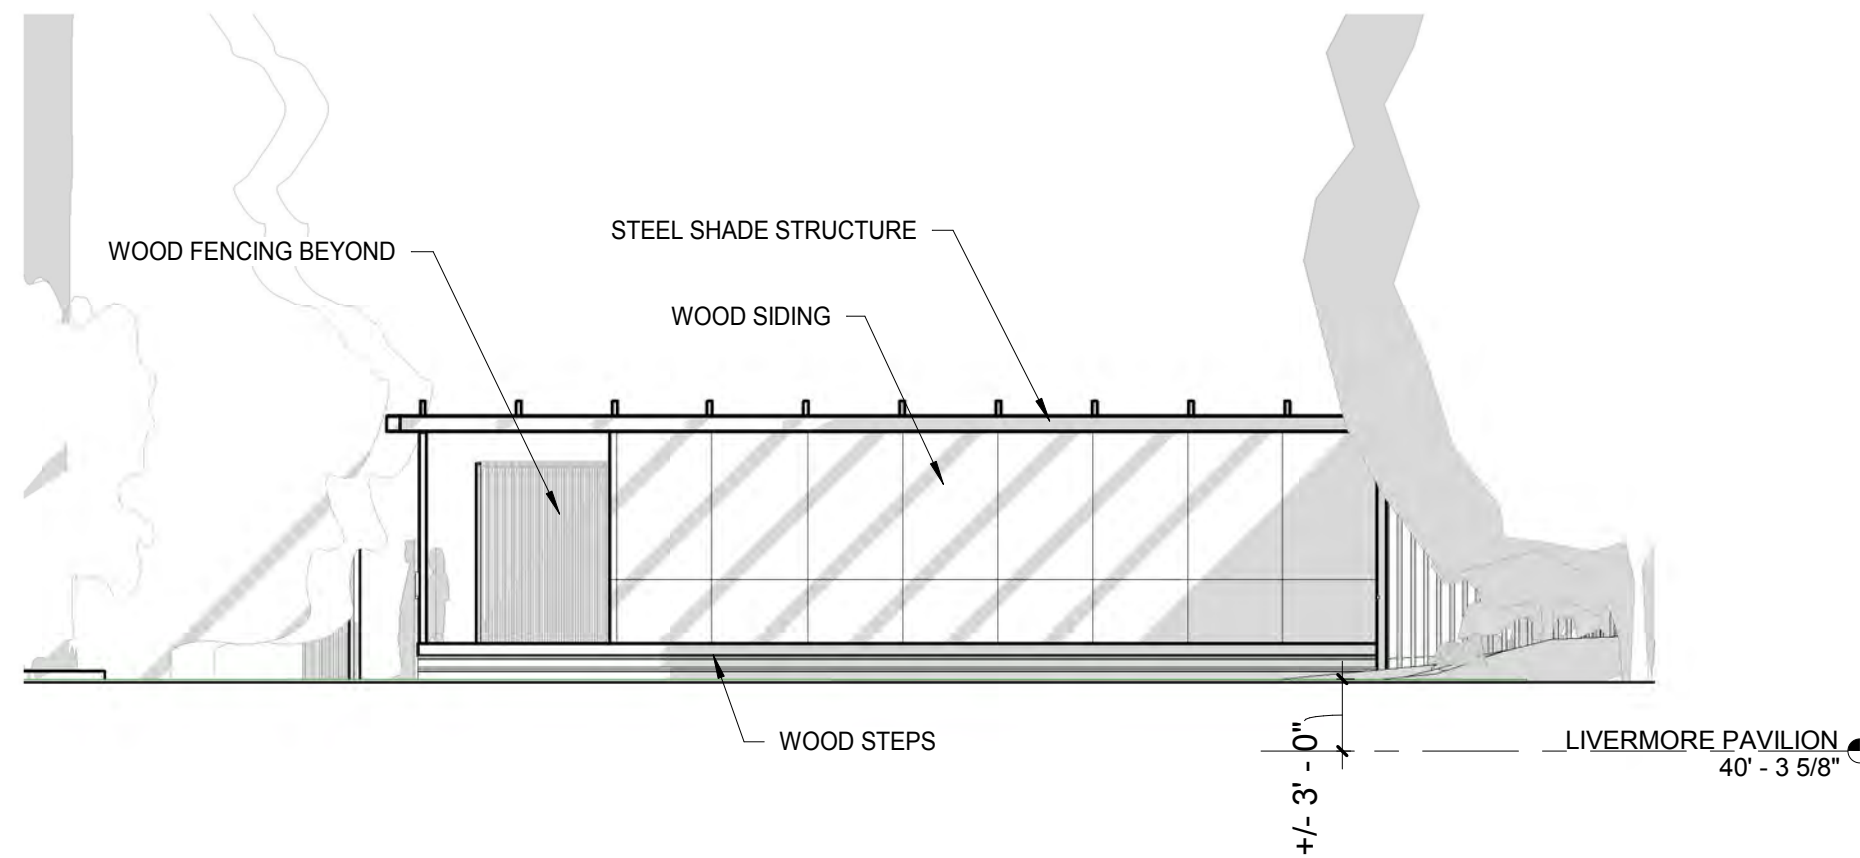


SOUTH ELEVATION -
PLATFORM
SCALE: 1/8" = 1'-0" B2

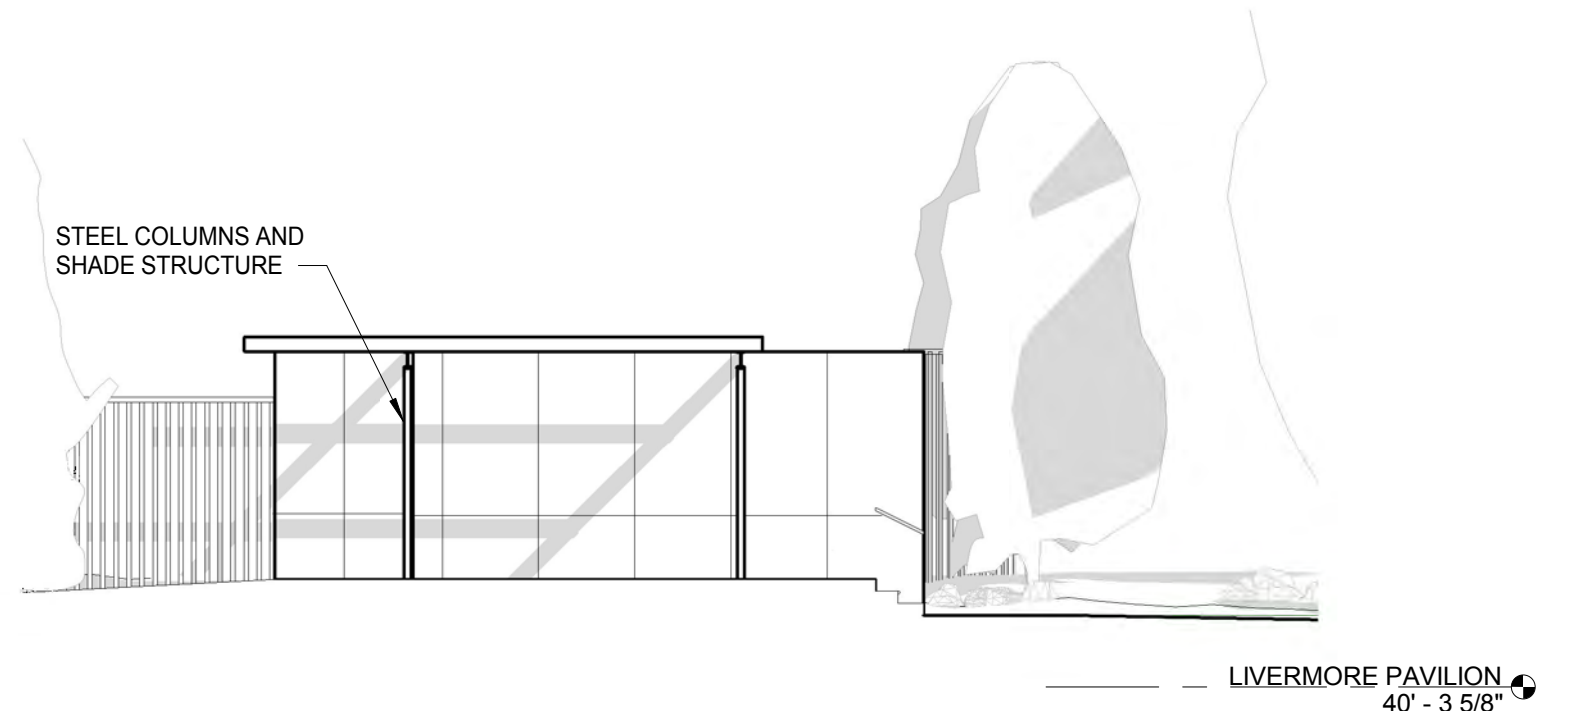


WEST ELEVATION -
PLATFORM
SCALE: 1/8" = 1'-0" A2

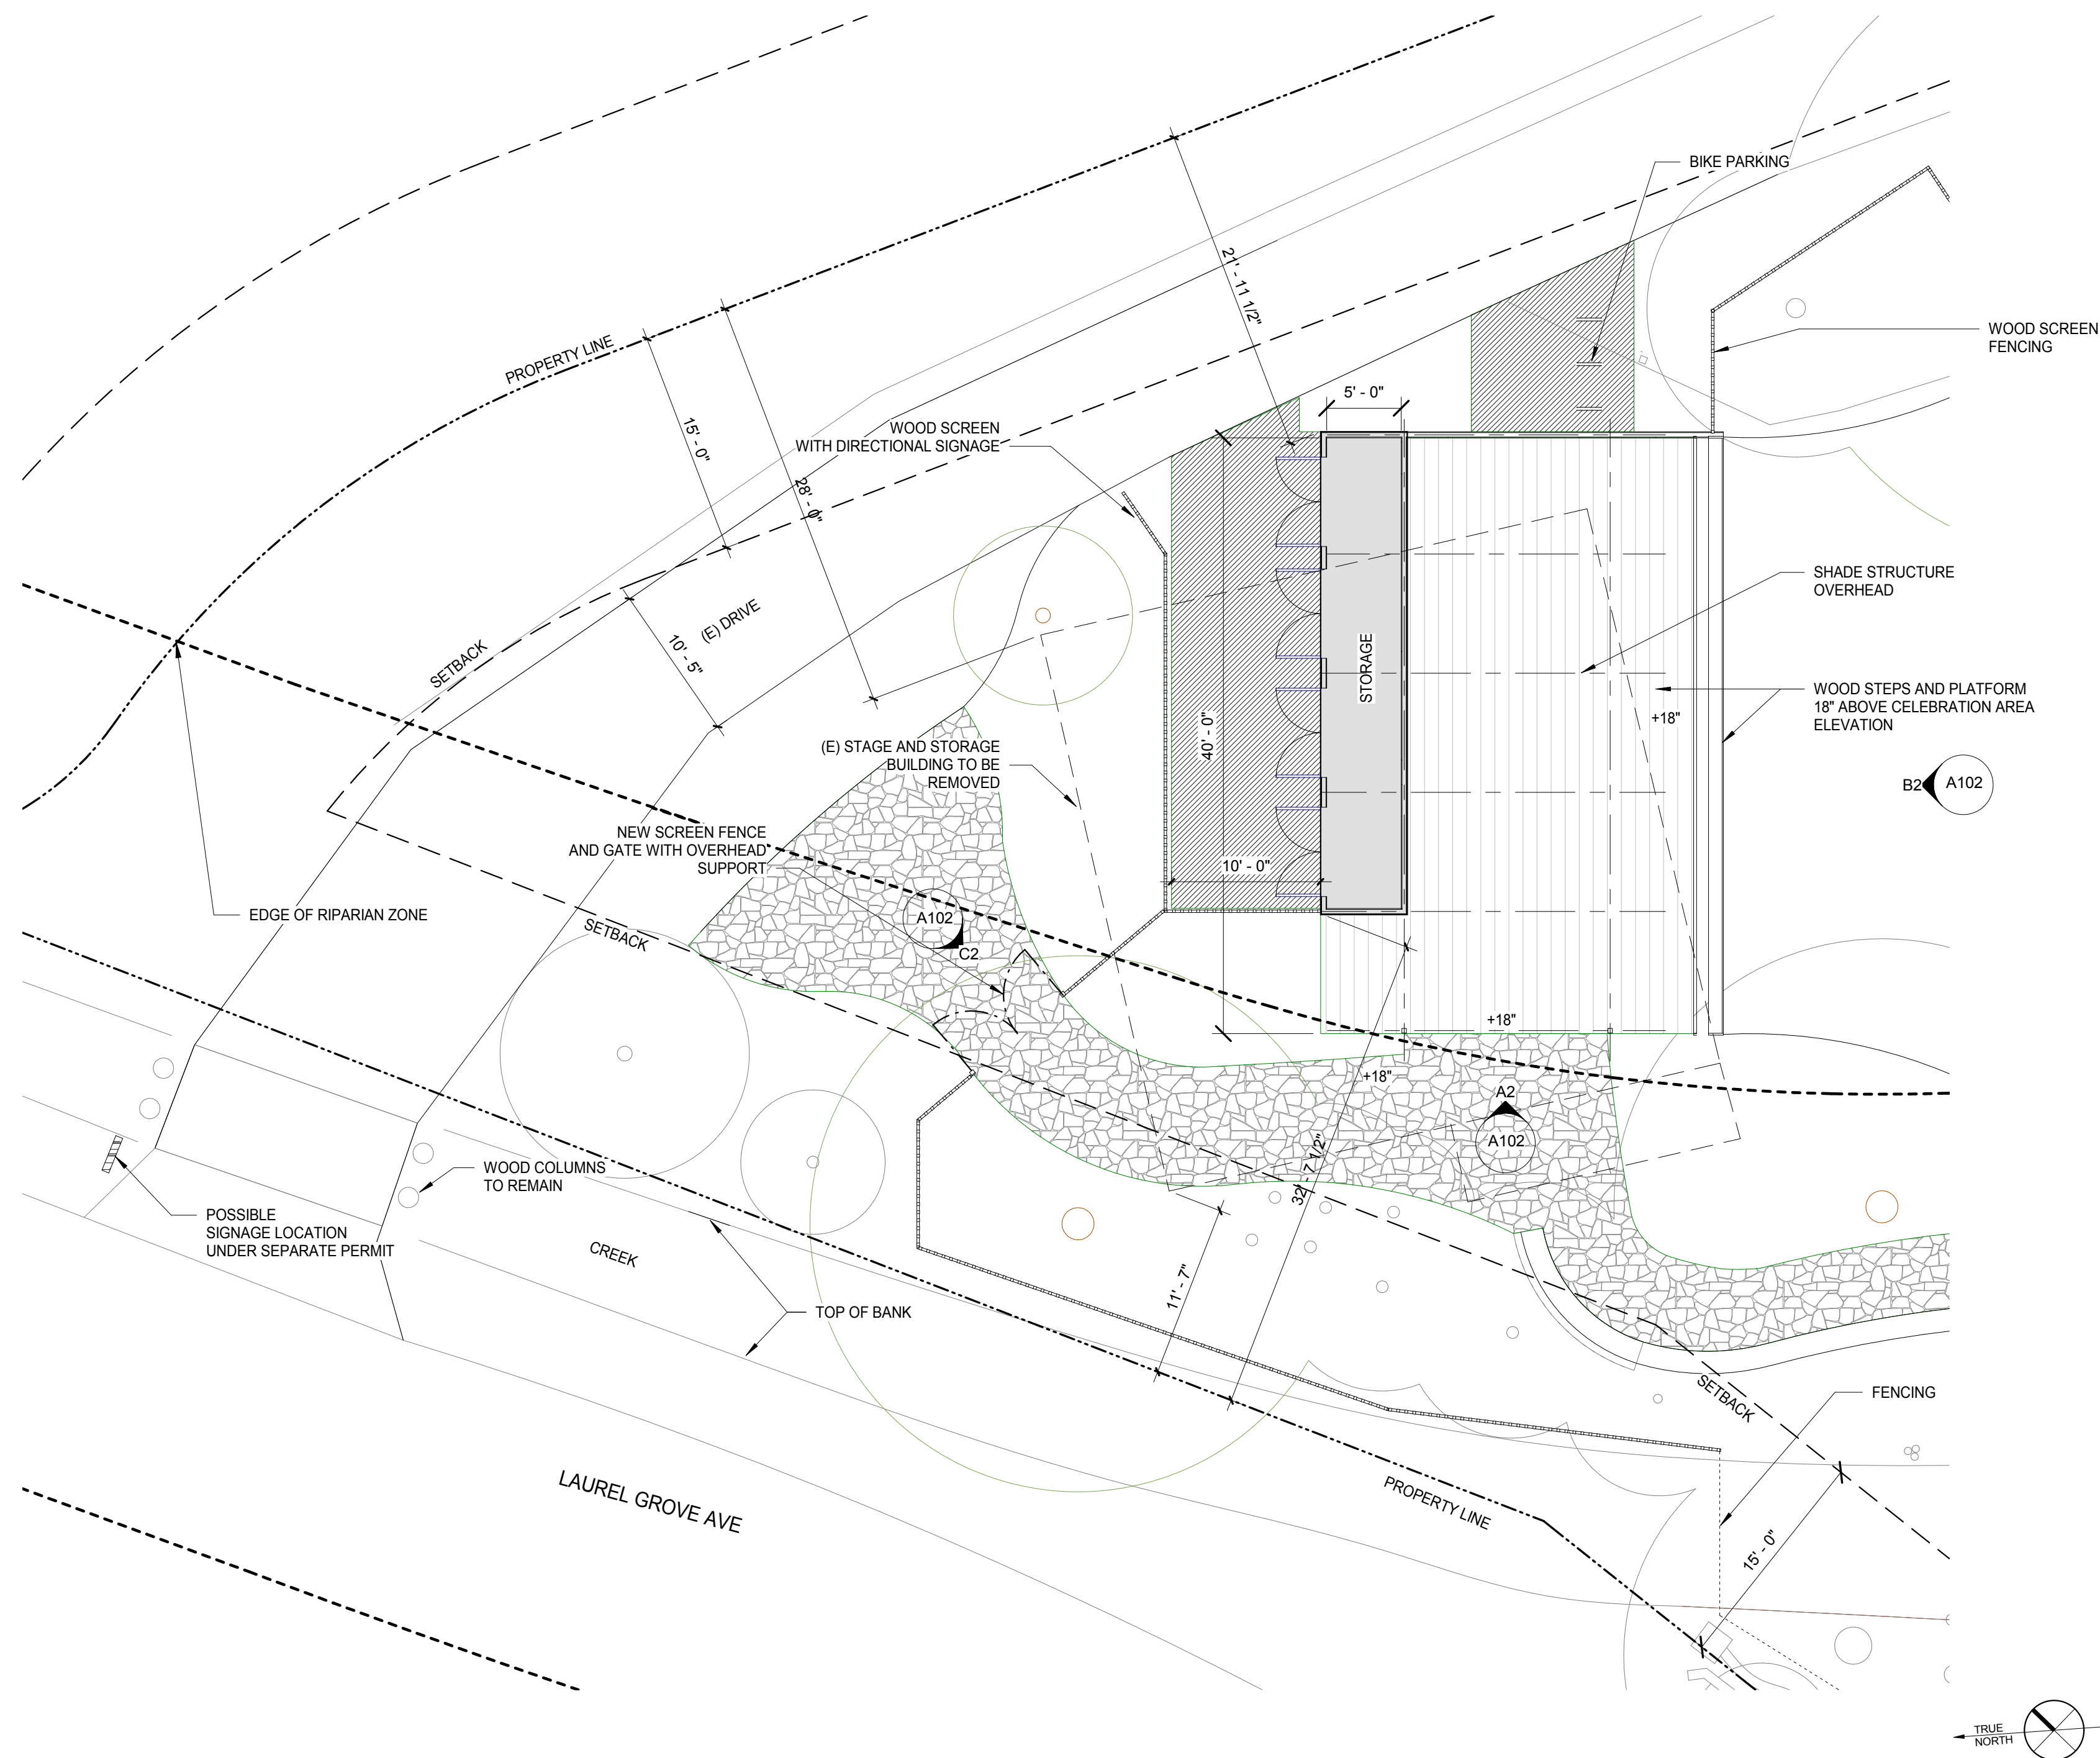

CELEBRATION PLATFORM
SCALE: 1/8" = 1'-0" A1

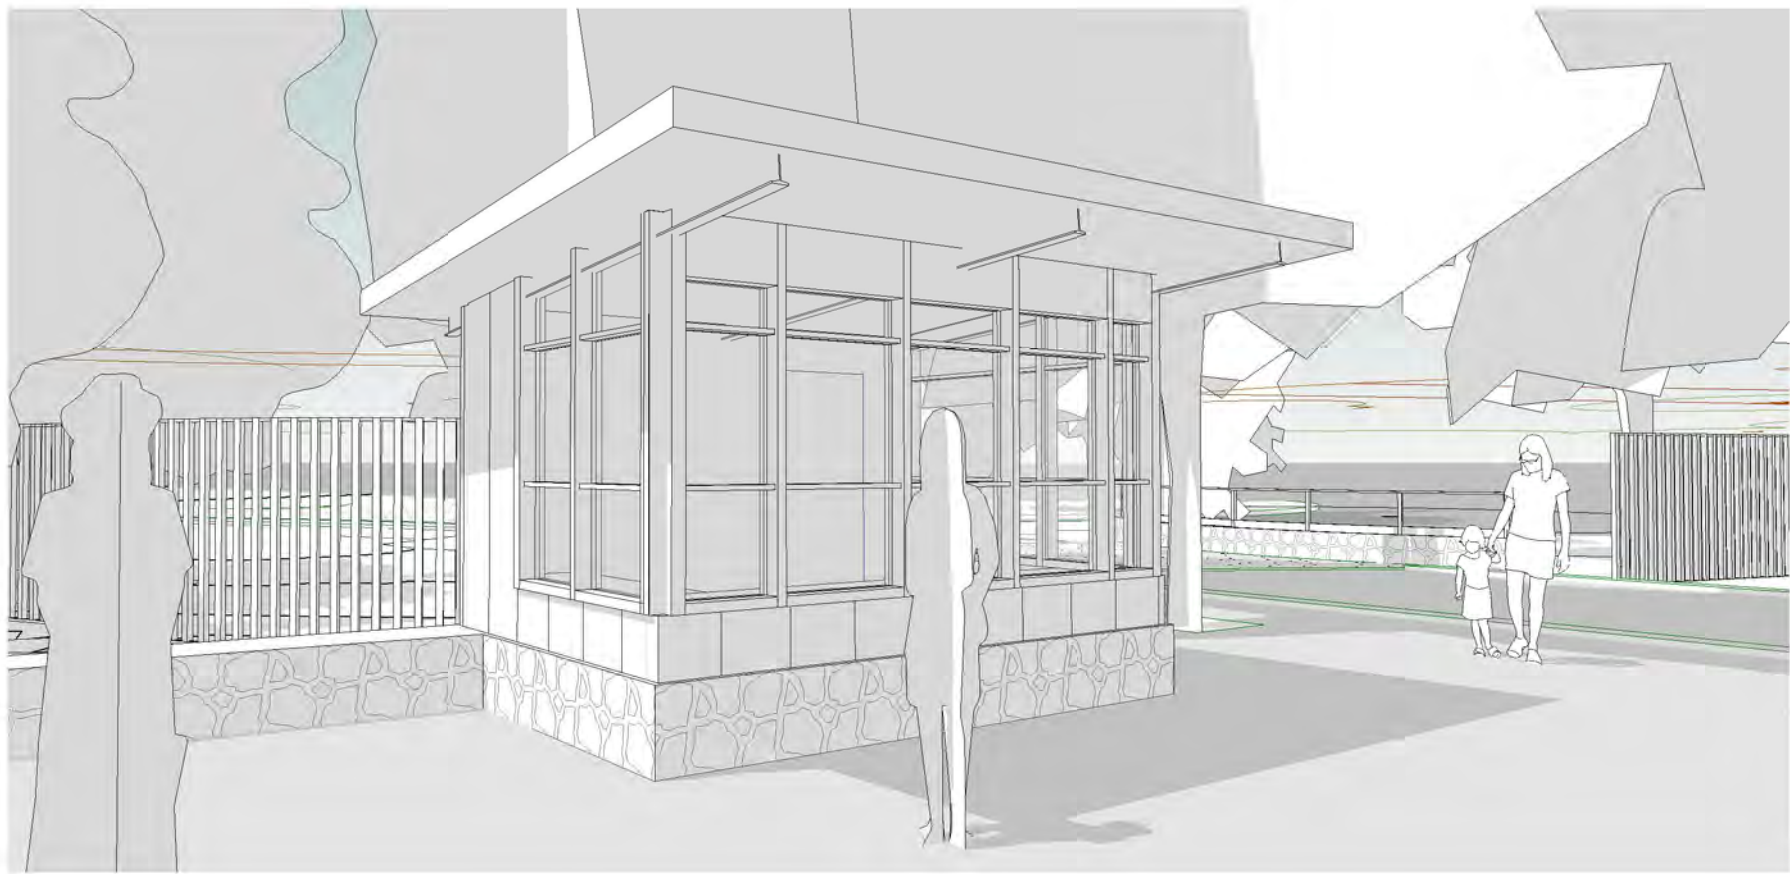


ENTRY FROM DROP OFF
SCALE: A2

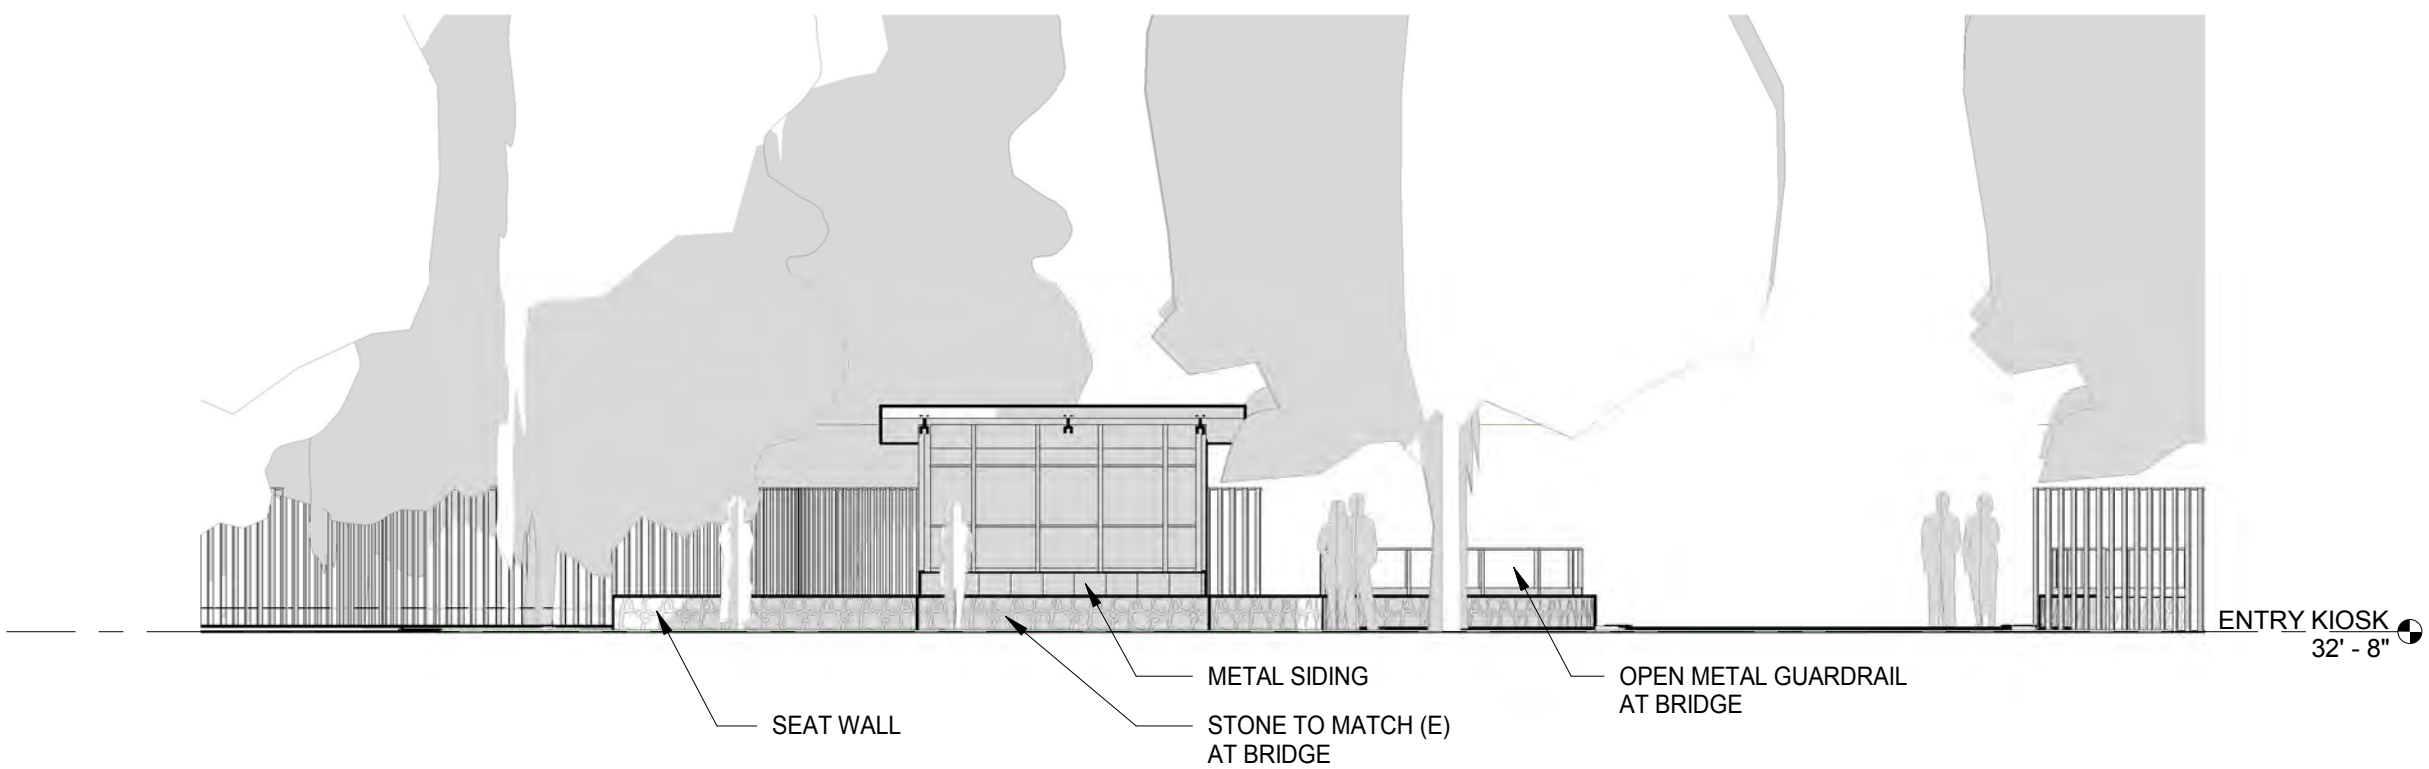

ENTRY KIOSK - SOUTH
SCALE: 1/8" = 1'-0" B2



ENTRY KIOSK - EAST
SCALE: 1/8" = 1'-0" B1

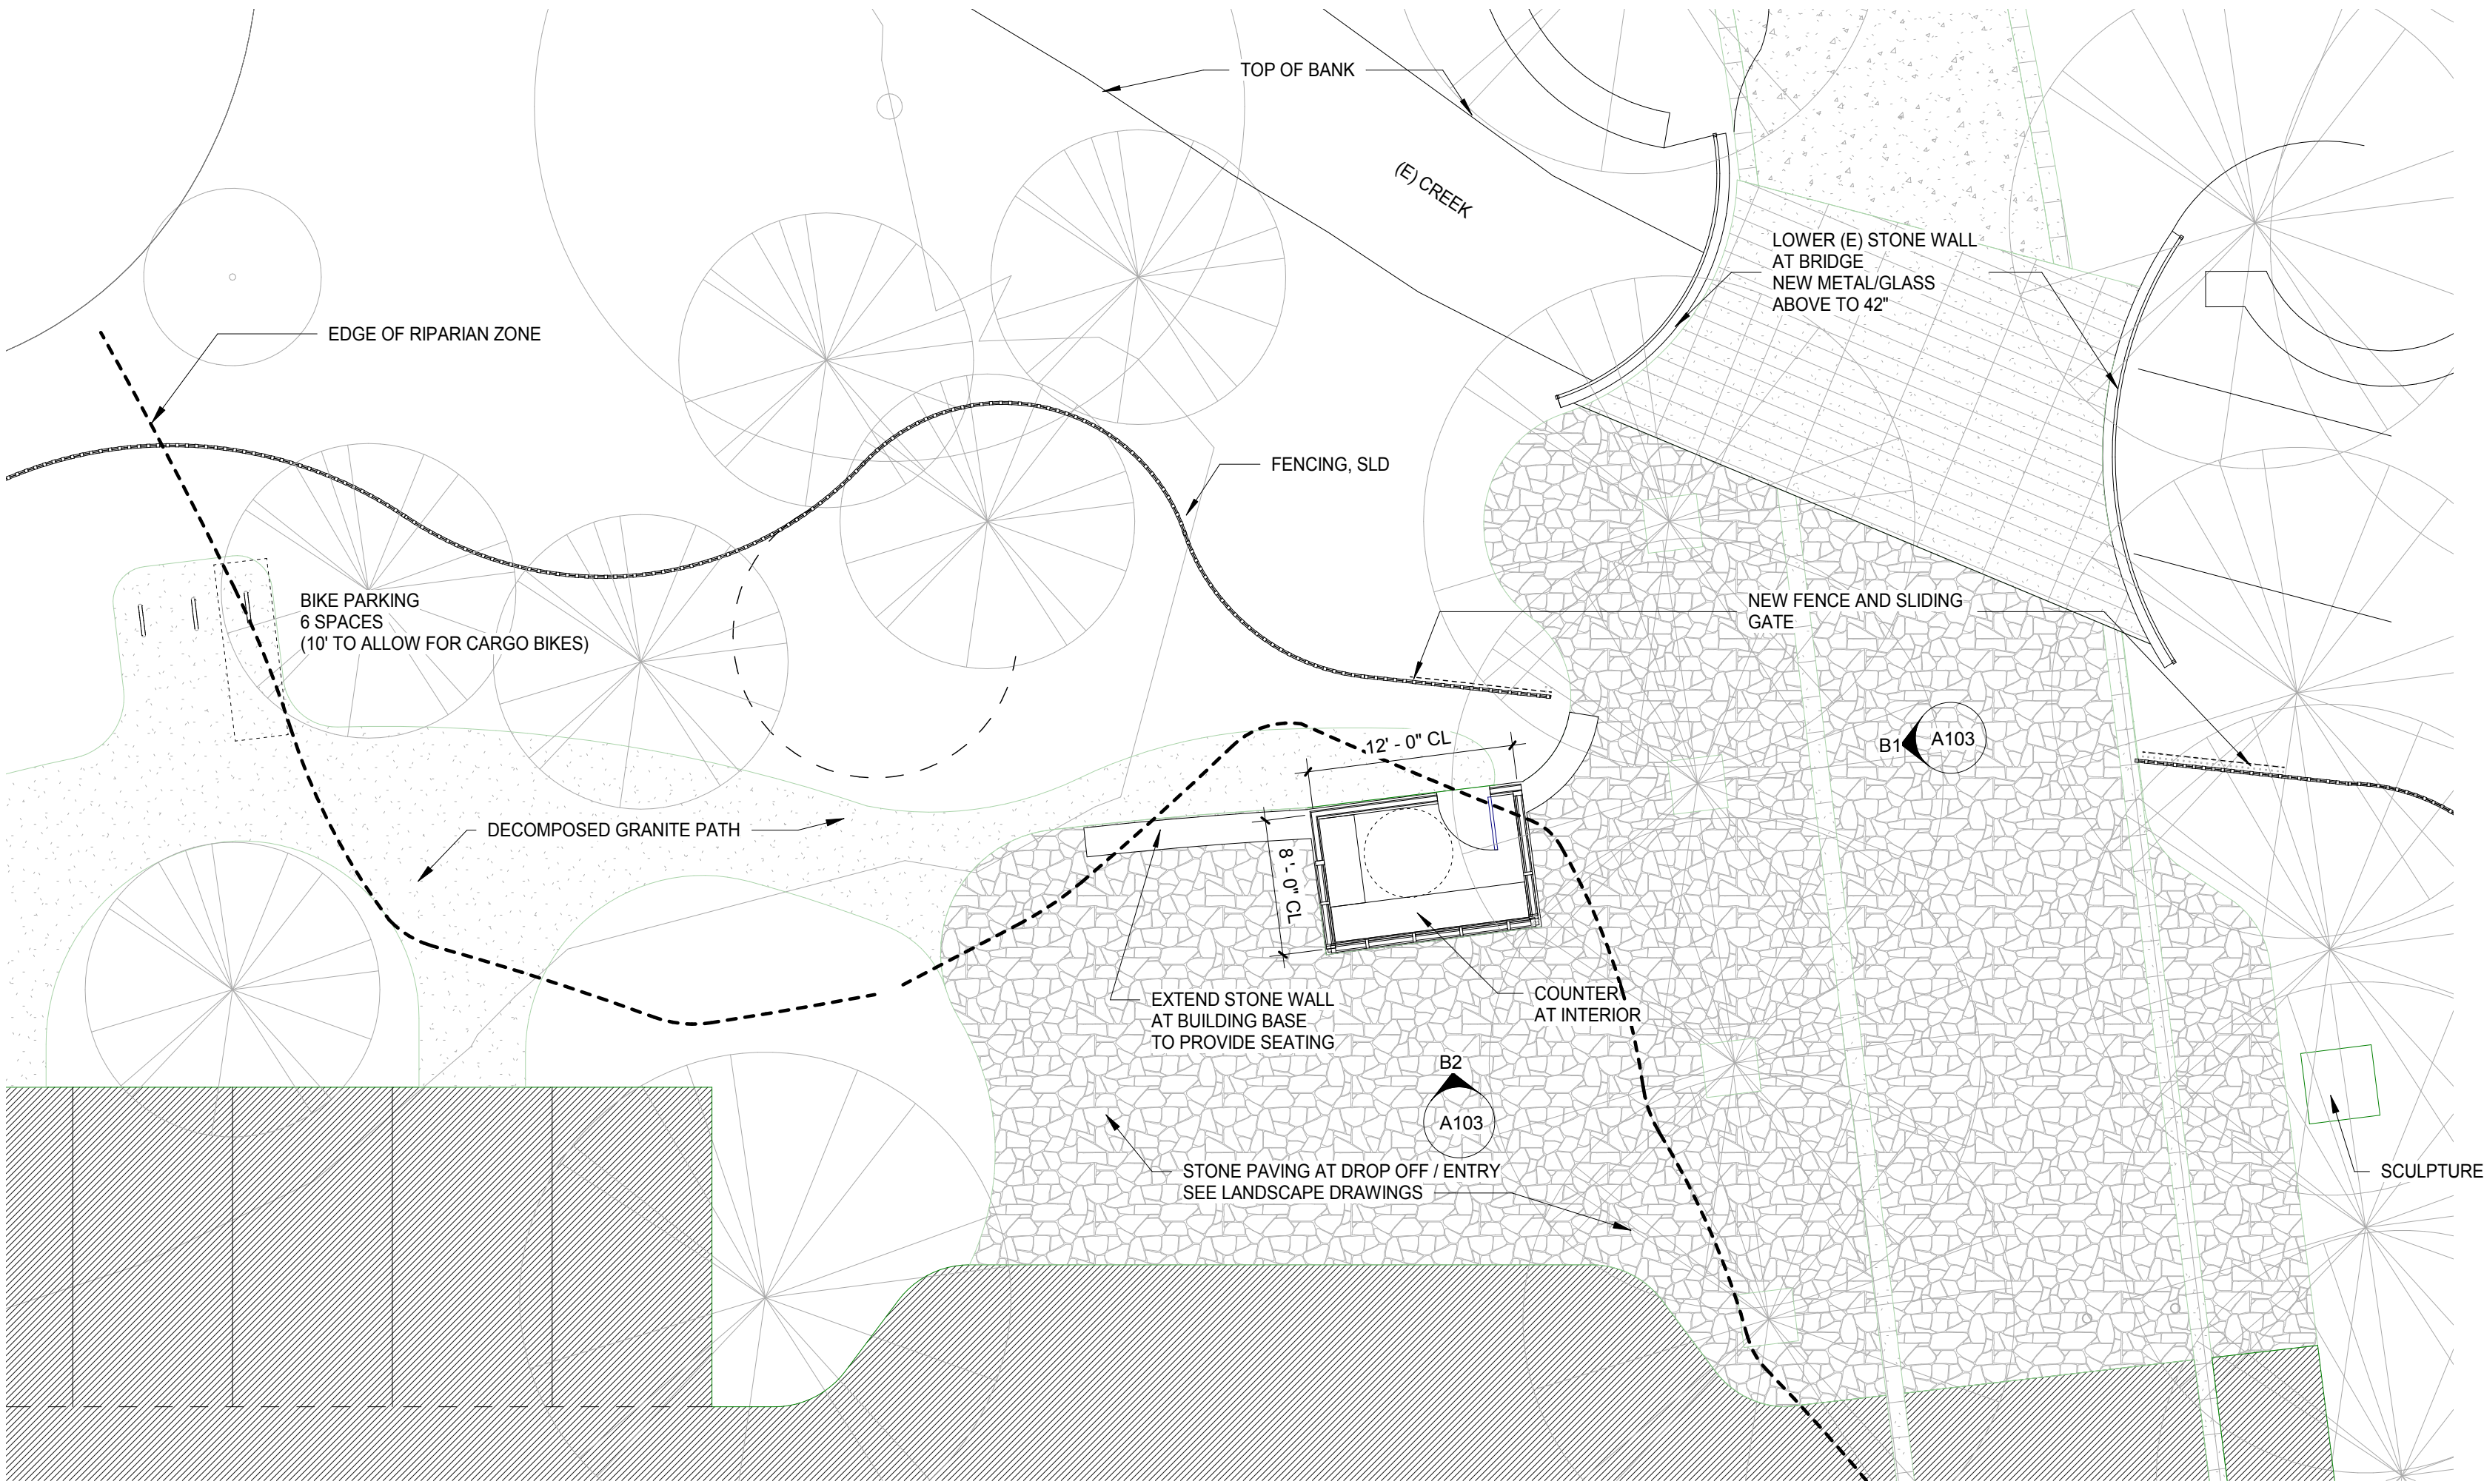

ENTRY KIOSK
SCALE: 1/8" = 1'-0" A1

Marin Art & Garden Center
Phase One Project

30 Sir Francis Drake Blvd. Ross, CA
APN: 072-231-23, 072-191-01, 072-242-09

Fairchild
Broms
Design

PO BOX 1528
SAN ANSELMO, CA 94960
415.459.8699

ARCHITECT / ENGINEER STAMP

PLANNING SUBMITTAL

DATE	DESCRIPTION	NO.
------	-------------	-----

PROJECT NO. 200017

DATE 05.05.2023

SCALE 1/8" = 1'-0"

SHEET TITLE

ENTRY KIOSK

SHEET NO.

A103

© Fairchild Broms Design 2015 | All Rights Reserved